2/7/2014 9:43:00 AM \\GDOT-DSNI\GOPLOT\QCF\d6_PDF_Out_mono_200dpi.qcf skldd C:\dgn\662650\ProfileSR20New.prf

Fri Feb 07 09:43:01 2014 skldd | Fri Feb 07 09:43:01 2014 | \\gdot-dsnl\gocfg\resources\Gdot-2012.tbl | C:\dgn\662650\ProfileSR20TRY.DGN

STATE	PROJECT NUMBER	SHEET NO.	TOTAL SHEETS
GA	STP00-0012-01(112)		

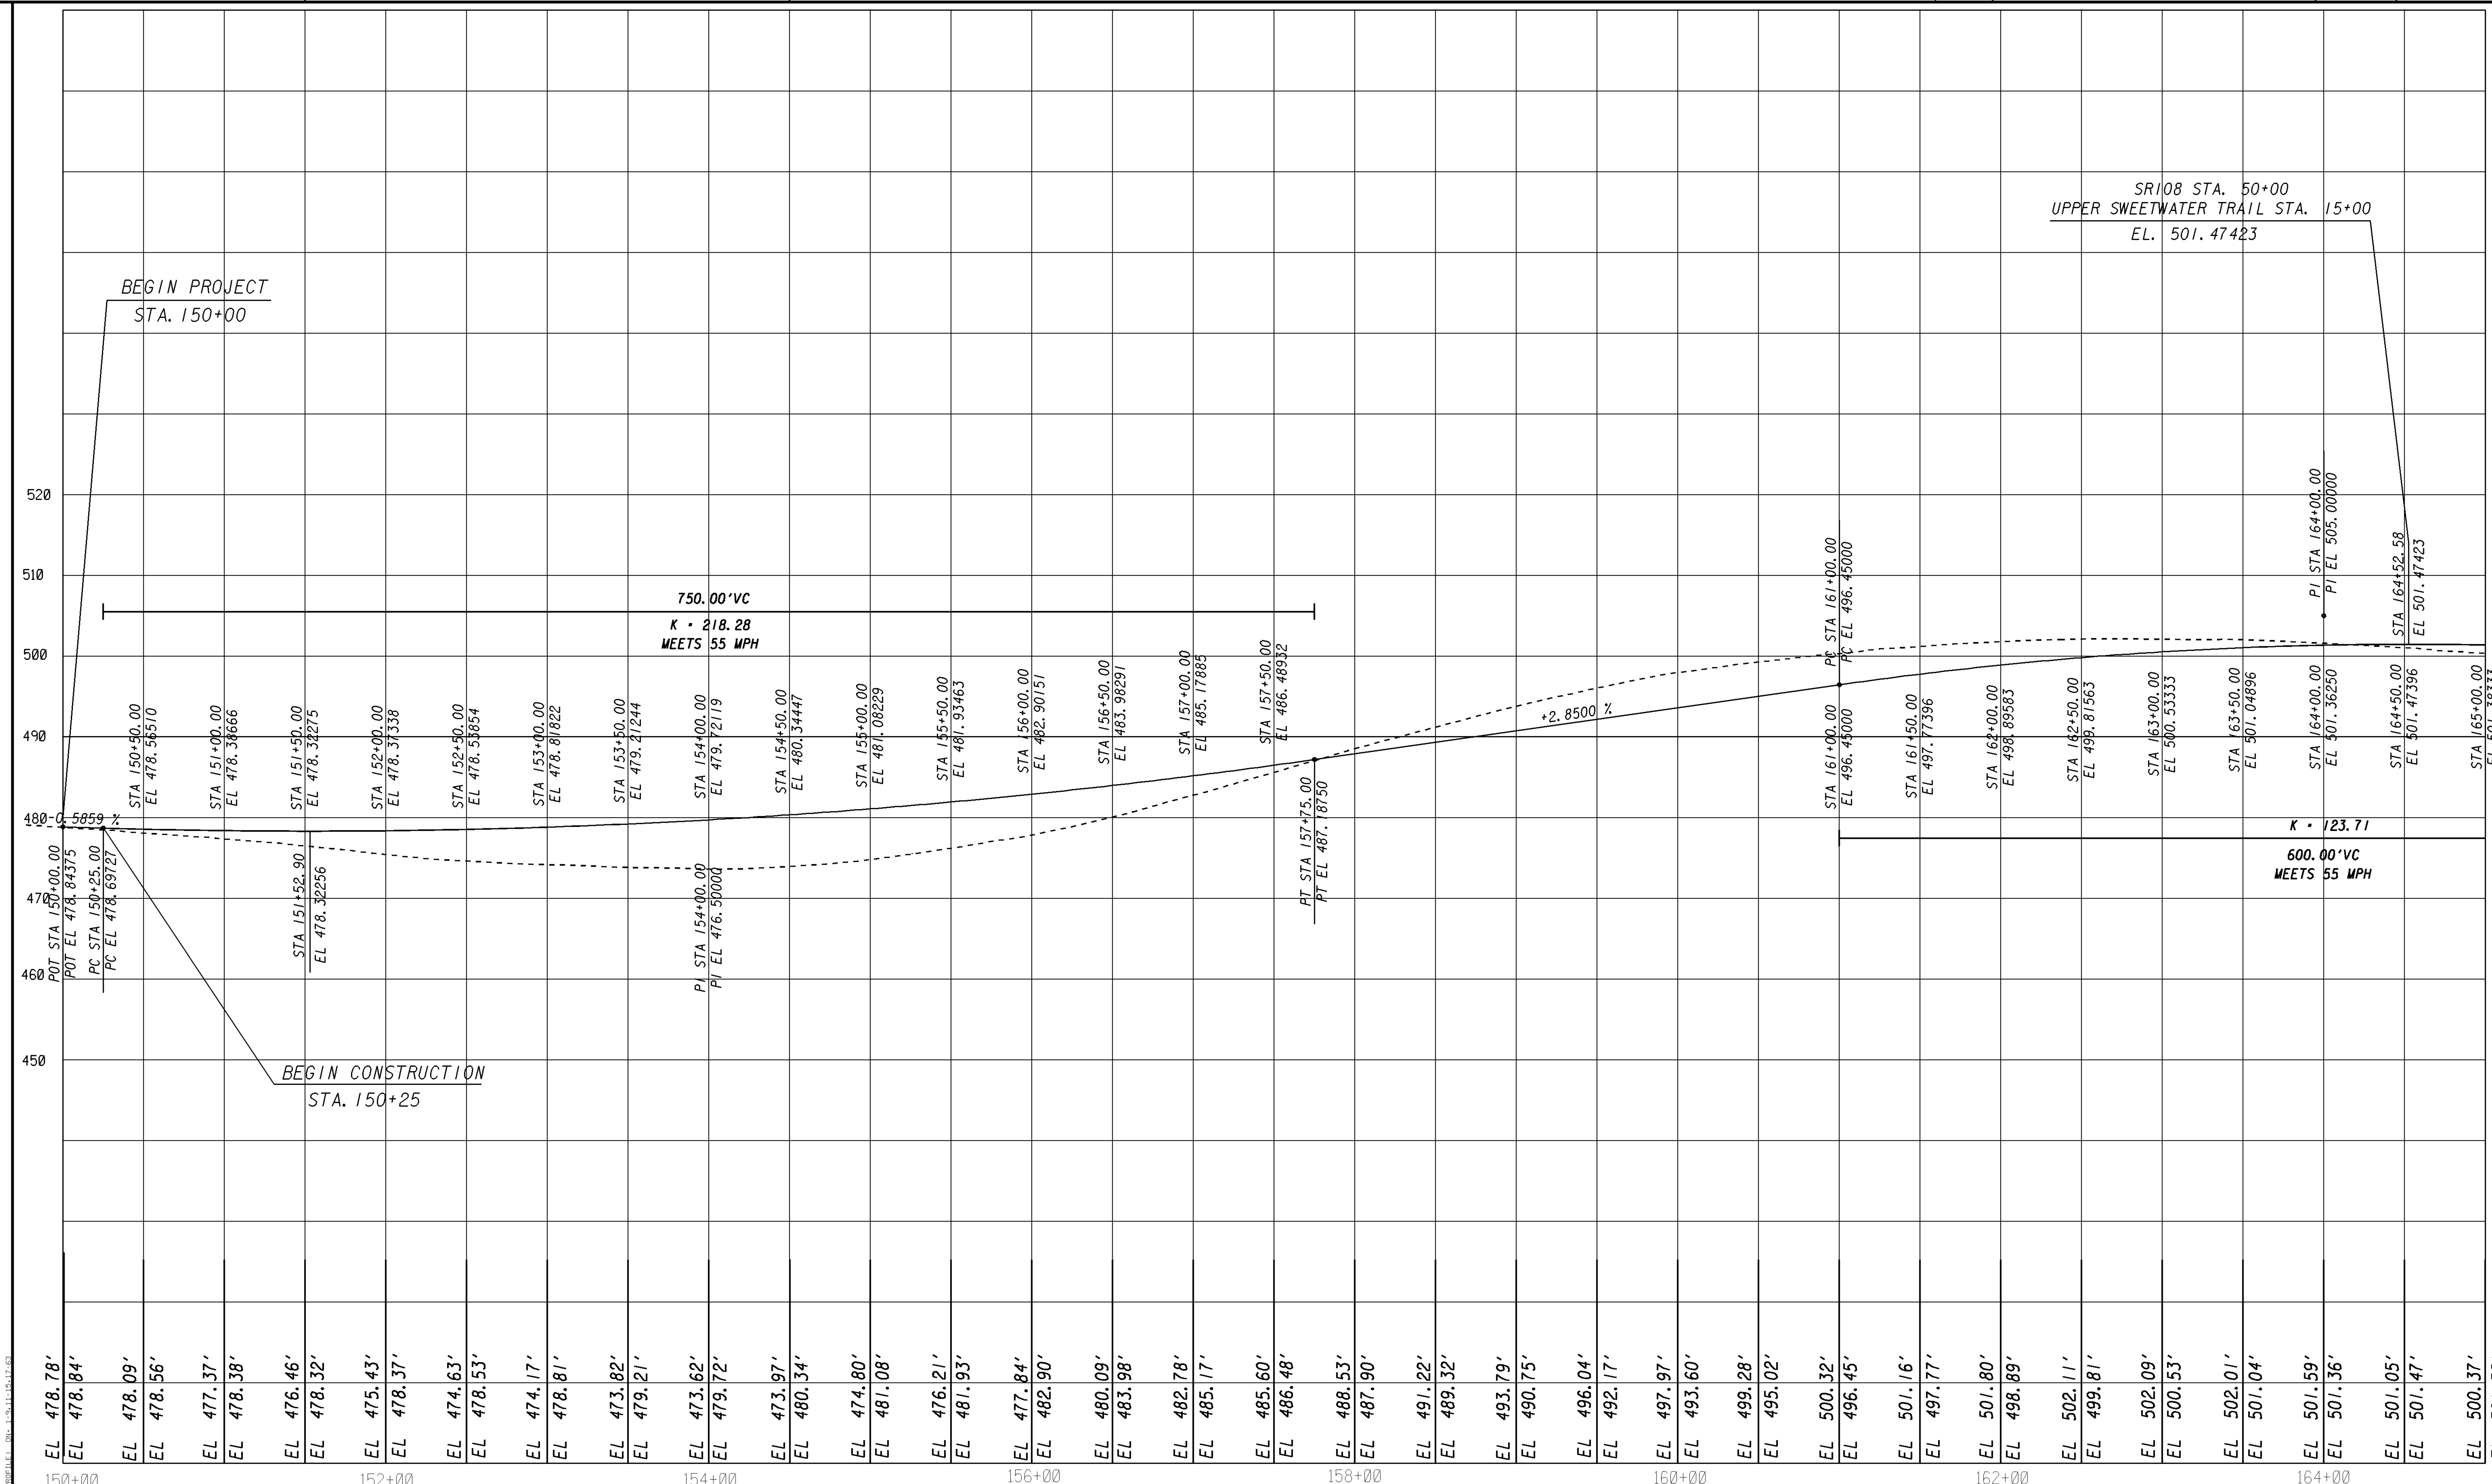

GRIEDG

GEORGIA
DEPARTMENT OF TRANSPORTATION

REVISION DATES

STATE OF GEORGIA
DEPARTMENT OF TRANSPORTATION

OFFICE: DISTRICT SIX ROAD DESIGN

MAINLINE PROFILE

SR20

DRAWING No. 15-1

2/7/2014 9:43:00 AM \\GDOT-DSNI\GOPLOT\QCF\d6_PDF_Out_mono_200dpi.qcf skldd C:\dgn\662650\ProfileSR20New.prf D6-Cartersville