STATE	PROJECT NUMBER	SHEET NO.	TOTAL SHEETS
GA	NH000-0575-01(028)		

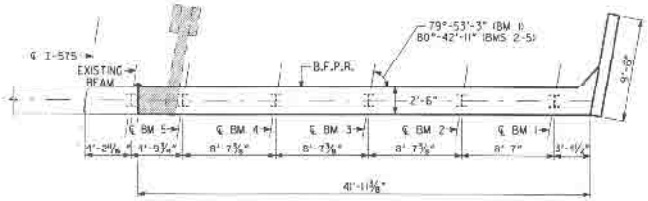

PLAN

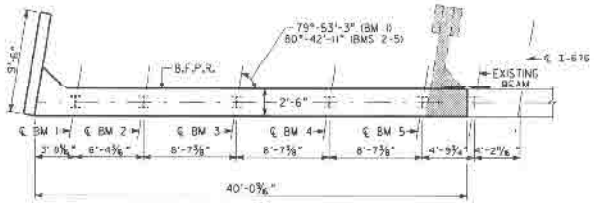

PLAN

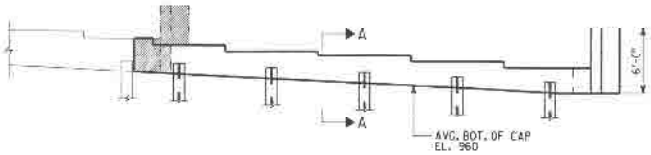

ELEVATION
(BENT 1 LOOKING BACK)

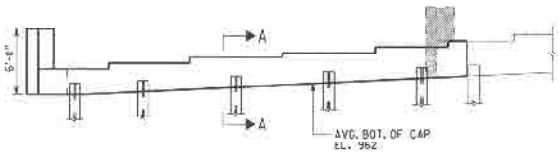

ELEVATION
(BENT 4 LOOKING AHEAD)

NOTE:

1. MAINTAIN 2" CL. ON ALL REINFORCEMENT UNLESS OTHERWISE NOTED.

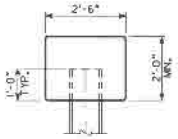

SECTION A-A

PLAN DRIVING OBJECTIVE

ALL PILES SHALL BE DRIVEN TO A DRIVING RESISTANCE OF 58 TONS AFTER AN ESTIMATED TIP ELEVATION SHOWN BELOW IS ACHIEVED

BENT	EST. TIP
1	XXX
4	XXX

ALL PILES SHALL BE STEEL H, HP 12 X 53

NOTE & IMPORTANT NOTICE: THIS DRAWING IS AN INCOMPLETE WORK-IN-PROGRESS AND ITS USE IS SUBJECT TO NOTE 1 ON DRAWING NO. 1-01.

BRIDGE NO. 37

DESIGN CONSULTANT (PRIME)		2/1/09
DRAWN BY		DATE
CHECKED BY		DATE
SUPERVISOR		DATE
APPROVED		DATE

REVISIONS

NO	DATE	DESCRIPTION	DR'G	CHK'R	SUP'V	APP'R
3	6/30/09	PROCESS REVIEW COMMENTS - REVISED PT	AEM	JCB	GLF	[illegible]
2	11/25/08	90% SUBMISSION	KEM	JCB	GLF	[illegible]
1	10/08	PLOTTED PER ODOT'S TERMINATION FOR	AEM			
		CONVENIENCE REVIEW				

GTP Georgia Transportation Partners

NORTHWEST I-75/I-575 CORRIDOR

DEPARTMENT OF TRANSPORTATION
STATE OF GEORGIA

JBT J.B. Trimble, Inc.
2550 Heritage Ct, SE Suite 250
Atlanta GA 30339-3062
(770) 952-1022

PROJ. SHT. 8 OF 9

I-75 / I-575 NORTHWEST CORRIDOR

I-575 REVERSIBLE OVER BIG SHANTY RD

END BENTS

COBB COUNTY NH000-0575-01(028)

DRAWING NO. 35-20