STATE	PROJECT NUMBER	SHEET NO.	TOTAL SHEETS
GA	NH000 0575 01(028)		

PLAN

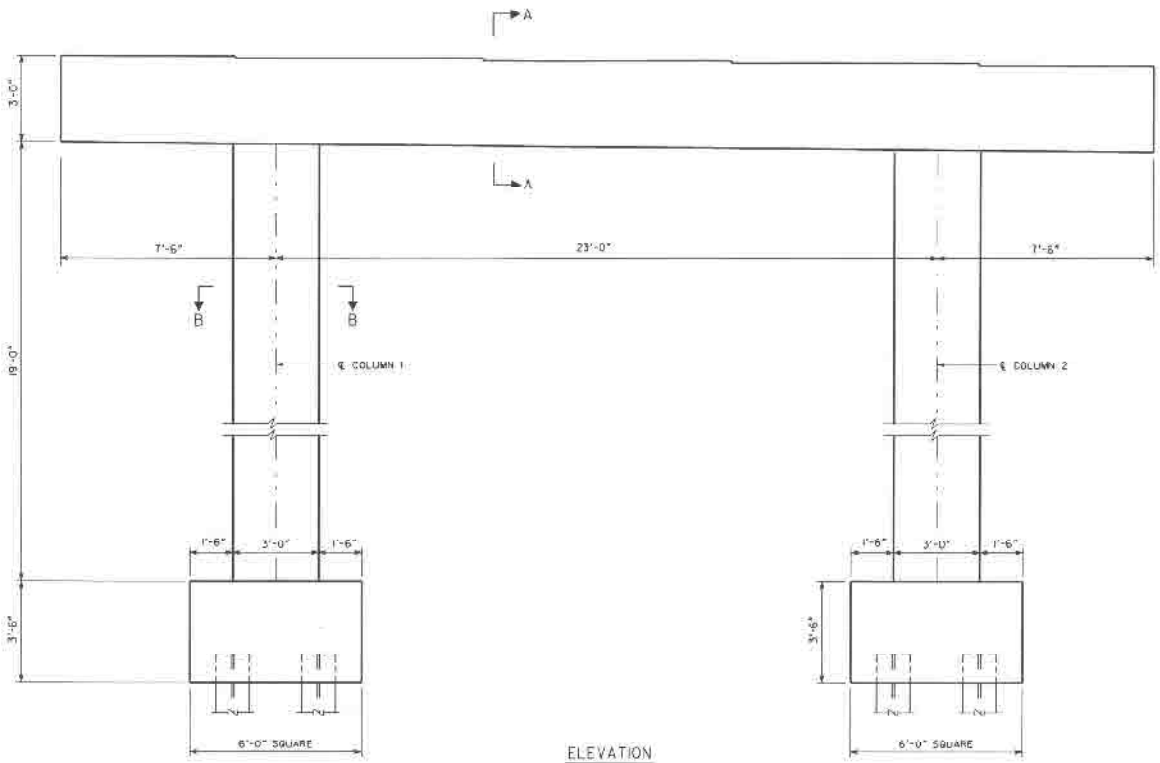

ELEVATION

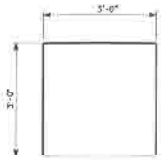

SECTION A-A

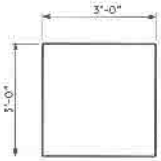

SECTION B-B

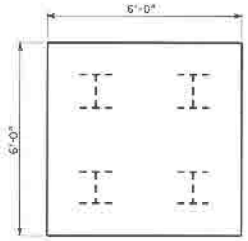

PILE LAYOUT

PLAN DRIVING OBJECTIVE

ALL PILES SHALL BE DRIVEN TO A DRIVING RESISTANCE OF 96 TONS AFTER A MINIMUM TIP ELEVATION OF XXX IS ACHIEVED.

ALL PILES SHALL BE STEEL H, HP 14 X 73

NOTE & IMPORTANT NOTICE! THIS DRAWING IS AN INCOMPLETE WORK-IN-PROGRESS AND ITS USE IS SUBJECT TO NOTE 1 ON DRAWING NO. 1-01.

BRIDGE NO. 37

DESIGN ENGINEER		11/20/09
DRAWN BY		DATE
CHECKED BY		DATE
SUPERVISOR		DATE
APPROVED		DATE

REVISIONS

NO	DATE	DESCRIPTION	ORIG	CHKR	SUPV	APPR
A	8/20/09	Responses to Review Comments - Revision #1	AFW	JTB	JLT	SJK
B	9/25/09	90% SUBMISSION	AFW	JTB	JLT	SJK
C	11/20/09	SLOPE TO BE CONSTRUCTION TIP	AFW			
		CONVENIENCE CORRECTION				

GTP Georgia Transportation Partners

NORTHWEST I-75/I-575 CORRIDOR

DEPARTMENT OF TRANSPORTATION
STATE OF GEORGIA

JBT J.B. Trimble, Inc.
2550 Heritage Ct, SE Suite 250
Atlanta GA 30339-3062
(770) 952-1022

SHEET 9 OF 9

I-75 / I-575 NORTHWEST CORRIDOR

I-575 REVERSIBLE OVER BIG SHANTY RD

BENT INFORMATION

COBB COUNTY NH000-0575-01(028)

DRAWING NO. 35-21