

JESUP-WAYNE COUNTY
AIRPORT
JESUP, GEORGIA

INDEX

- | | |
|---|----------------------------|
| 1 | Title Sheet |
| 2 | Airport Layout Plan |
| 3 | Terminal Area Plan |
| 4 | Runway 10 Approach Profile |
| 5 | Runway 28 Approach Profile |
| 6 | Airport Property Map |
| 7 | Part 77 Airspace Plan |




R.W. Armstrong & Associates
1770 Indian Trail Road
Suite 430
Norcross, Georgia 30093
Phone: 770.931.3322 Fax: 770.931.9020

Jesus ALP
Stampen

[illegible]


JESUP 1/27/00

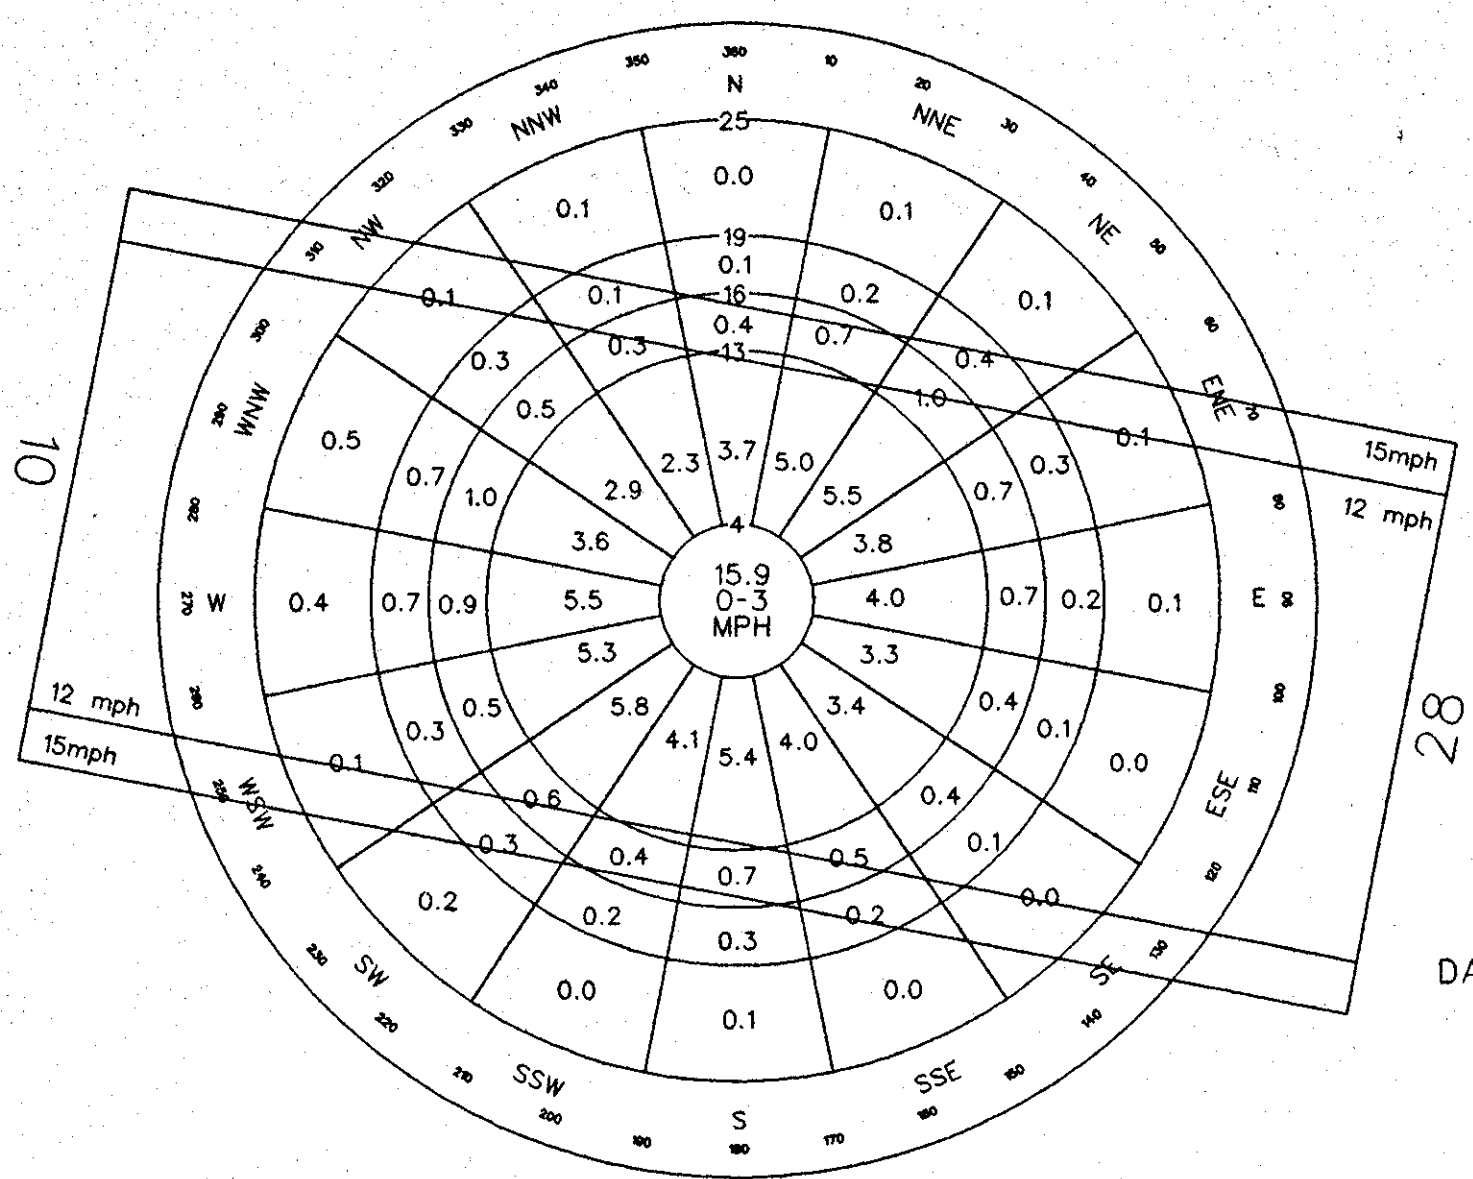

ALL WEATHER WIND ROSE



12 M.P.H. WIND COVERAGE OF TOTAL - 93.91%
15 M.P.H. WIND COVERAGE OF TOTAL - 97.80%
DATA FOR SAVANNAH INTERNATIONAL AIRPORT
OBSERVATIONS TAKEN 1951-1978
FROM THE NATIONAL OCEANIC & ATMOSPHERIC
ADMINISTRATION, ASHEVILLE, NORTH CAROLINA

DATA FROM JACKSONVILLE SECTIONAL AERONAUTICAL CHART
62ND EDITION, DATED SEPTEMBER 10, 1998

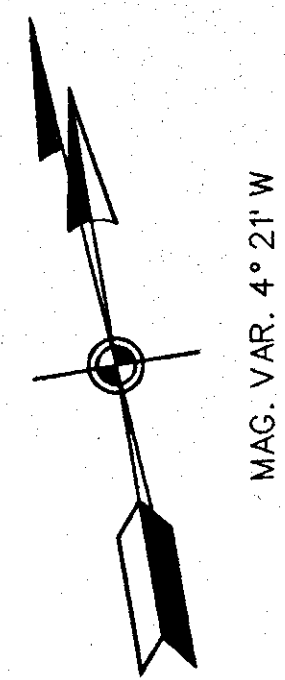

GENERAL NOTES:

1. NO OFZ OBJECT PENETRATIONS.
2. BEARINGS SHOWN ARE MAGNETIC UNLESS INDICATED OTHERWISE. ALL SURVEY DTA NAD83.
3. NO THRESHOLD SITING SURFACE PENETRATIONS.

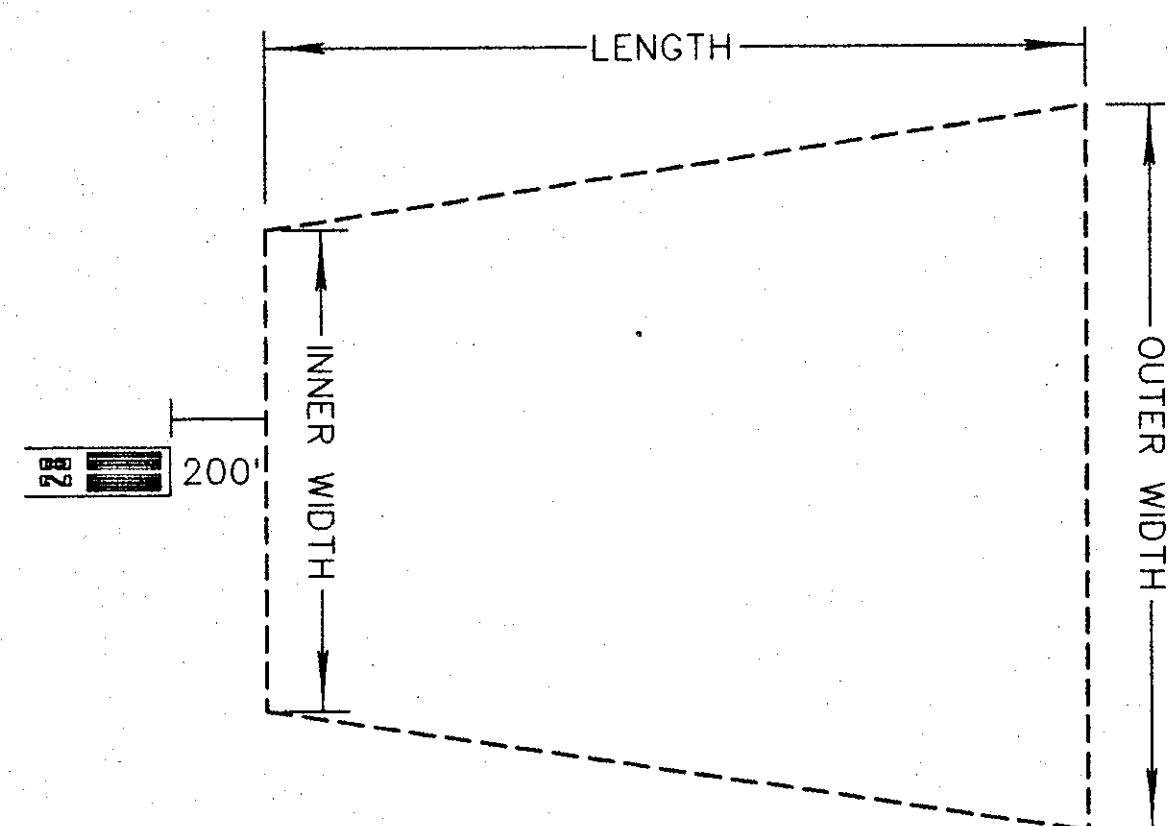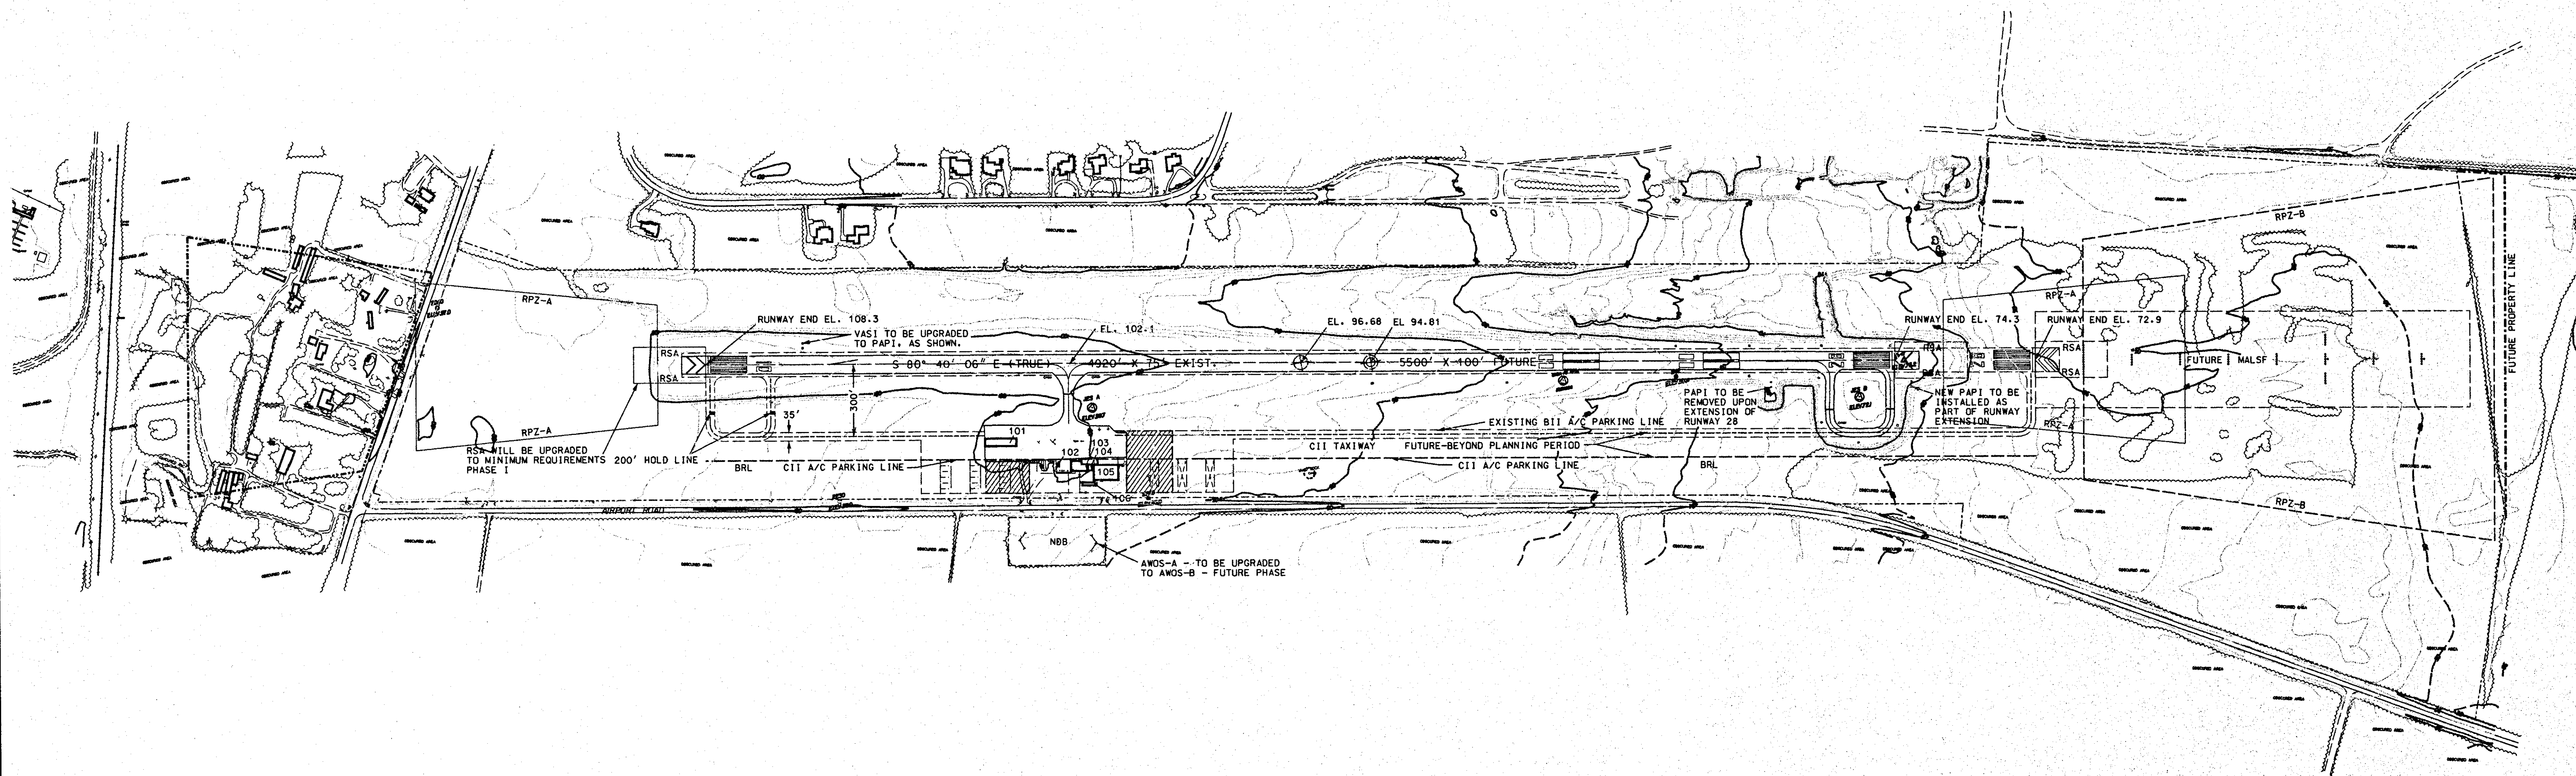

RUNWAY PROTECTION ZONE DATA

RPZ	INNER WIDTH	OUTER WIDTH	LENGTH	TYPE OF APPROACH
A	500'	700'	1000'	VISUAL/NOT LOWER THAN 1 MILE
B	1000'	1510'	1700'	PRECISION/NOT LOWER THAN 3/4 MILE

AIRPORT DATA

	EXISTING	ULTIMATE
AIRPORT ELEVATION	108.25	108.25
AIRPORT REFERENCE POINT COORDINATES (ARP)	LAT. N 31° 33' 15" LON. W 81° 53' 00"	LAT. N 31° 33' 14" LON. W 81° 52' 57"
AIRPORT REFERENCE CODE (CATEGORY)	BII	BII
MEAN DAILY MAXIMUM TEMPERATURE (1998)	78.4°	78.4°

BUILDING TABLE

NUMBER	DESCRIPTION	ELEVATION
101	4-UNIT T-HANGAR	116.1
102	ELECTRICAL VAULT	110.0
103	TERMINAL BUILDING	121.0
104	EQUIPMENT SHED	112.8
105	HANGAR	108.7
106	TRAILER	119.8

ALP LEGEND


	EXISTING	PROPOSED
GROUND CONTOURS	AS SHOWN	370
BUILDINGS		
AIRPORT PROPERTY LINES		
AIRPORT EASEMENT		
RUNWAY PROTECTION ZONE	RPZ	RPZ
RUNWAY SAFETY AREA	RSA	RSA
AIRPORT REFERENCE POINT		
THRESHOLD LIGHTS		

RUNWAY DATA

	EXISTING	ULTIMATE
RUNWAY LENGTH	4,920	5,500
RUNWAY WIDTH	75'	100'
EFFECTIVE GRADIENT (%)	.69	.64
PAVEMENT TYPE	ASPHALT	ASPHALT
TORA, TODA, LDA, ASDA	4,920	5,500
APPROACH VISIBILITY MINIMUMS	1 MILE	10 - 1 MILE 28 - 3/4 MILE
TOUCHDOWN ZONE ELEVATION	10 - 108.3' MSL 28 - 99.9' MSL	10 - 108.3' MSL 28 - 96.2' MSL
PAVEMENT STRENGTH	21,500 (SW)	40,000 (DW)
RUNWAY SAFETY AREA WIDTH	150'	150'
RUNWAY SAFETY AREA LENGTH BEYOND RUNWAY END	300'	300'
RUNWAY OBJECT FREE AREA WIDTH	500'	500'
RUNWAY OBJECT FREE AREA LENGTH BEYOND RUNWAY END	300'	300'
OBSTACLE FREE ZONE WIDTH	400'	400'
OBSTACLE FREE ZONE LENGTH BEYOND RUNWAY END	200'	200'
VISUAL APPROACH AIDS	VASI/PAPI	PAPI/MALSF
RUNWAY LIGHTING	MIRL	MIRL
RUNWAY MARKING	NON-PRECISION	PRECISION
TAXIWAY LIGHTING	MITL	MITL
NAVIGATIONAL AIDS	GPS/NDB/AMOS-A	GPS/NDB/AMOS-3
CRITICAL AIRCRAFT	CITATION II/III	CITATION II/III
FAR PART 77 SURFACES	34:1	RUNWAY 10 34:1 RUNWAY 28 50:1
RUNWAY END COORDINATES	RUNWAY 10 LAT. N 31° 33' 15" LON. W 81° 53' 28"	RUNWAY 10 LAT. N 31° 33' 15" LON. W 81° 53' 28"
	RUNWAY 28 LAT. N 31° 33' 15" LON. W 81° 52' 32"	RUNWAY 28 LAT. N 31° 33' 15" LON. W 81° 52' 25"

PHOTOGRAMMETRIC SYMBOLS

- BUSH
- TREE
- ≡ HEDGE
- △ FULL CONTROL
- △ HORIZONTAL CONTROL
- VERTICAL CONTROL
- LIGHT POLE
- POWER POLE
- POWER LIGHT POLE
- ⊠ STEEL TRANSMISSION TOWER
- ⊠ TELEPHONE BOX
- ⊠ ELECTRIC BOX
- ⊠ CABLE JUNCTION BOX
- ⊠ GAS METER
- MISC. POLE
- MISC. POST
- FLAG POLE
- ⊠ MAIL BOX
- FIRE HYDRANT
- SIGN
- TRAFFIC LIGHT
- CULVERT
- WATER
- FENCE
- GUARD RAIL
- RAIL ROAD
- 987.3 SPOT ELEVATION
- SPOT ELEVATION
- OBSCURED AREA INDEX CONTOUR
- INDEX CONTOUR
- INTERMEDIATE CONTOUR
- OBSCURED AREA CONTOUR

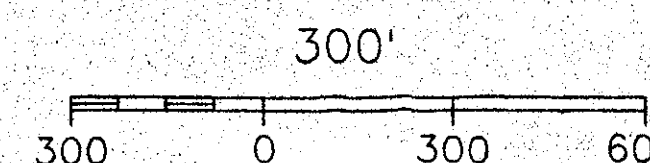


AIRPORT LAYOUT PLAN


JESUP-WAYNE COUNTY AIRPORT JESUP, GEORGIA



1770 INDIAN TRAIL ROAD, SUITE 430
NORCROSS, GEORGIA 30093 (770) 931-3322

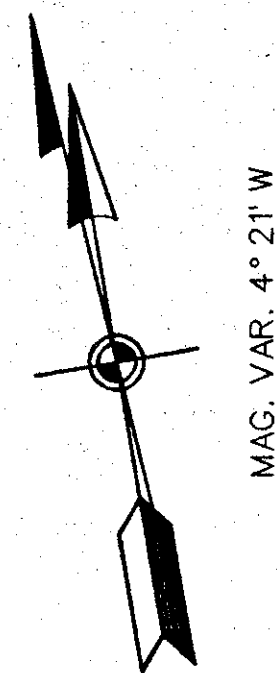

DATA FROM JACKSONVILLE SECTIONAL AERONAUTICAL CHART
62ND EDITION, DATED SEPTEMBER 10, 1998

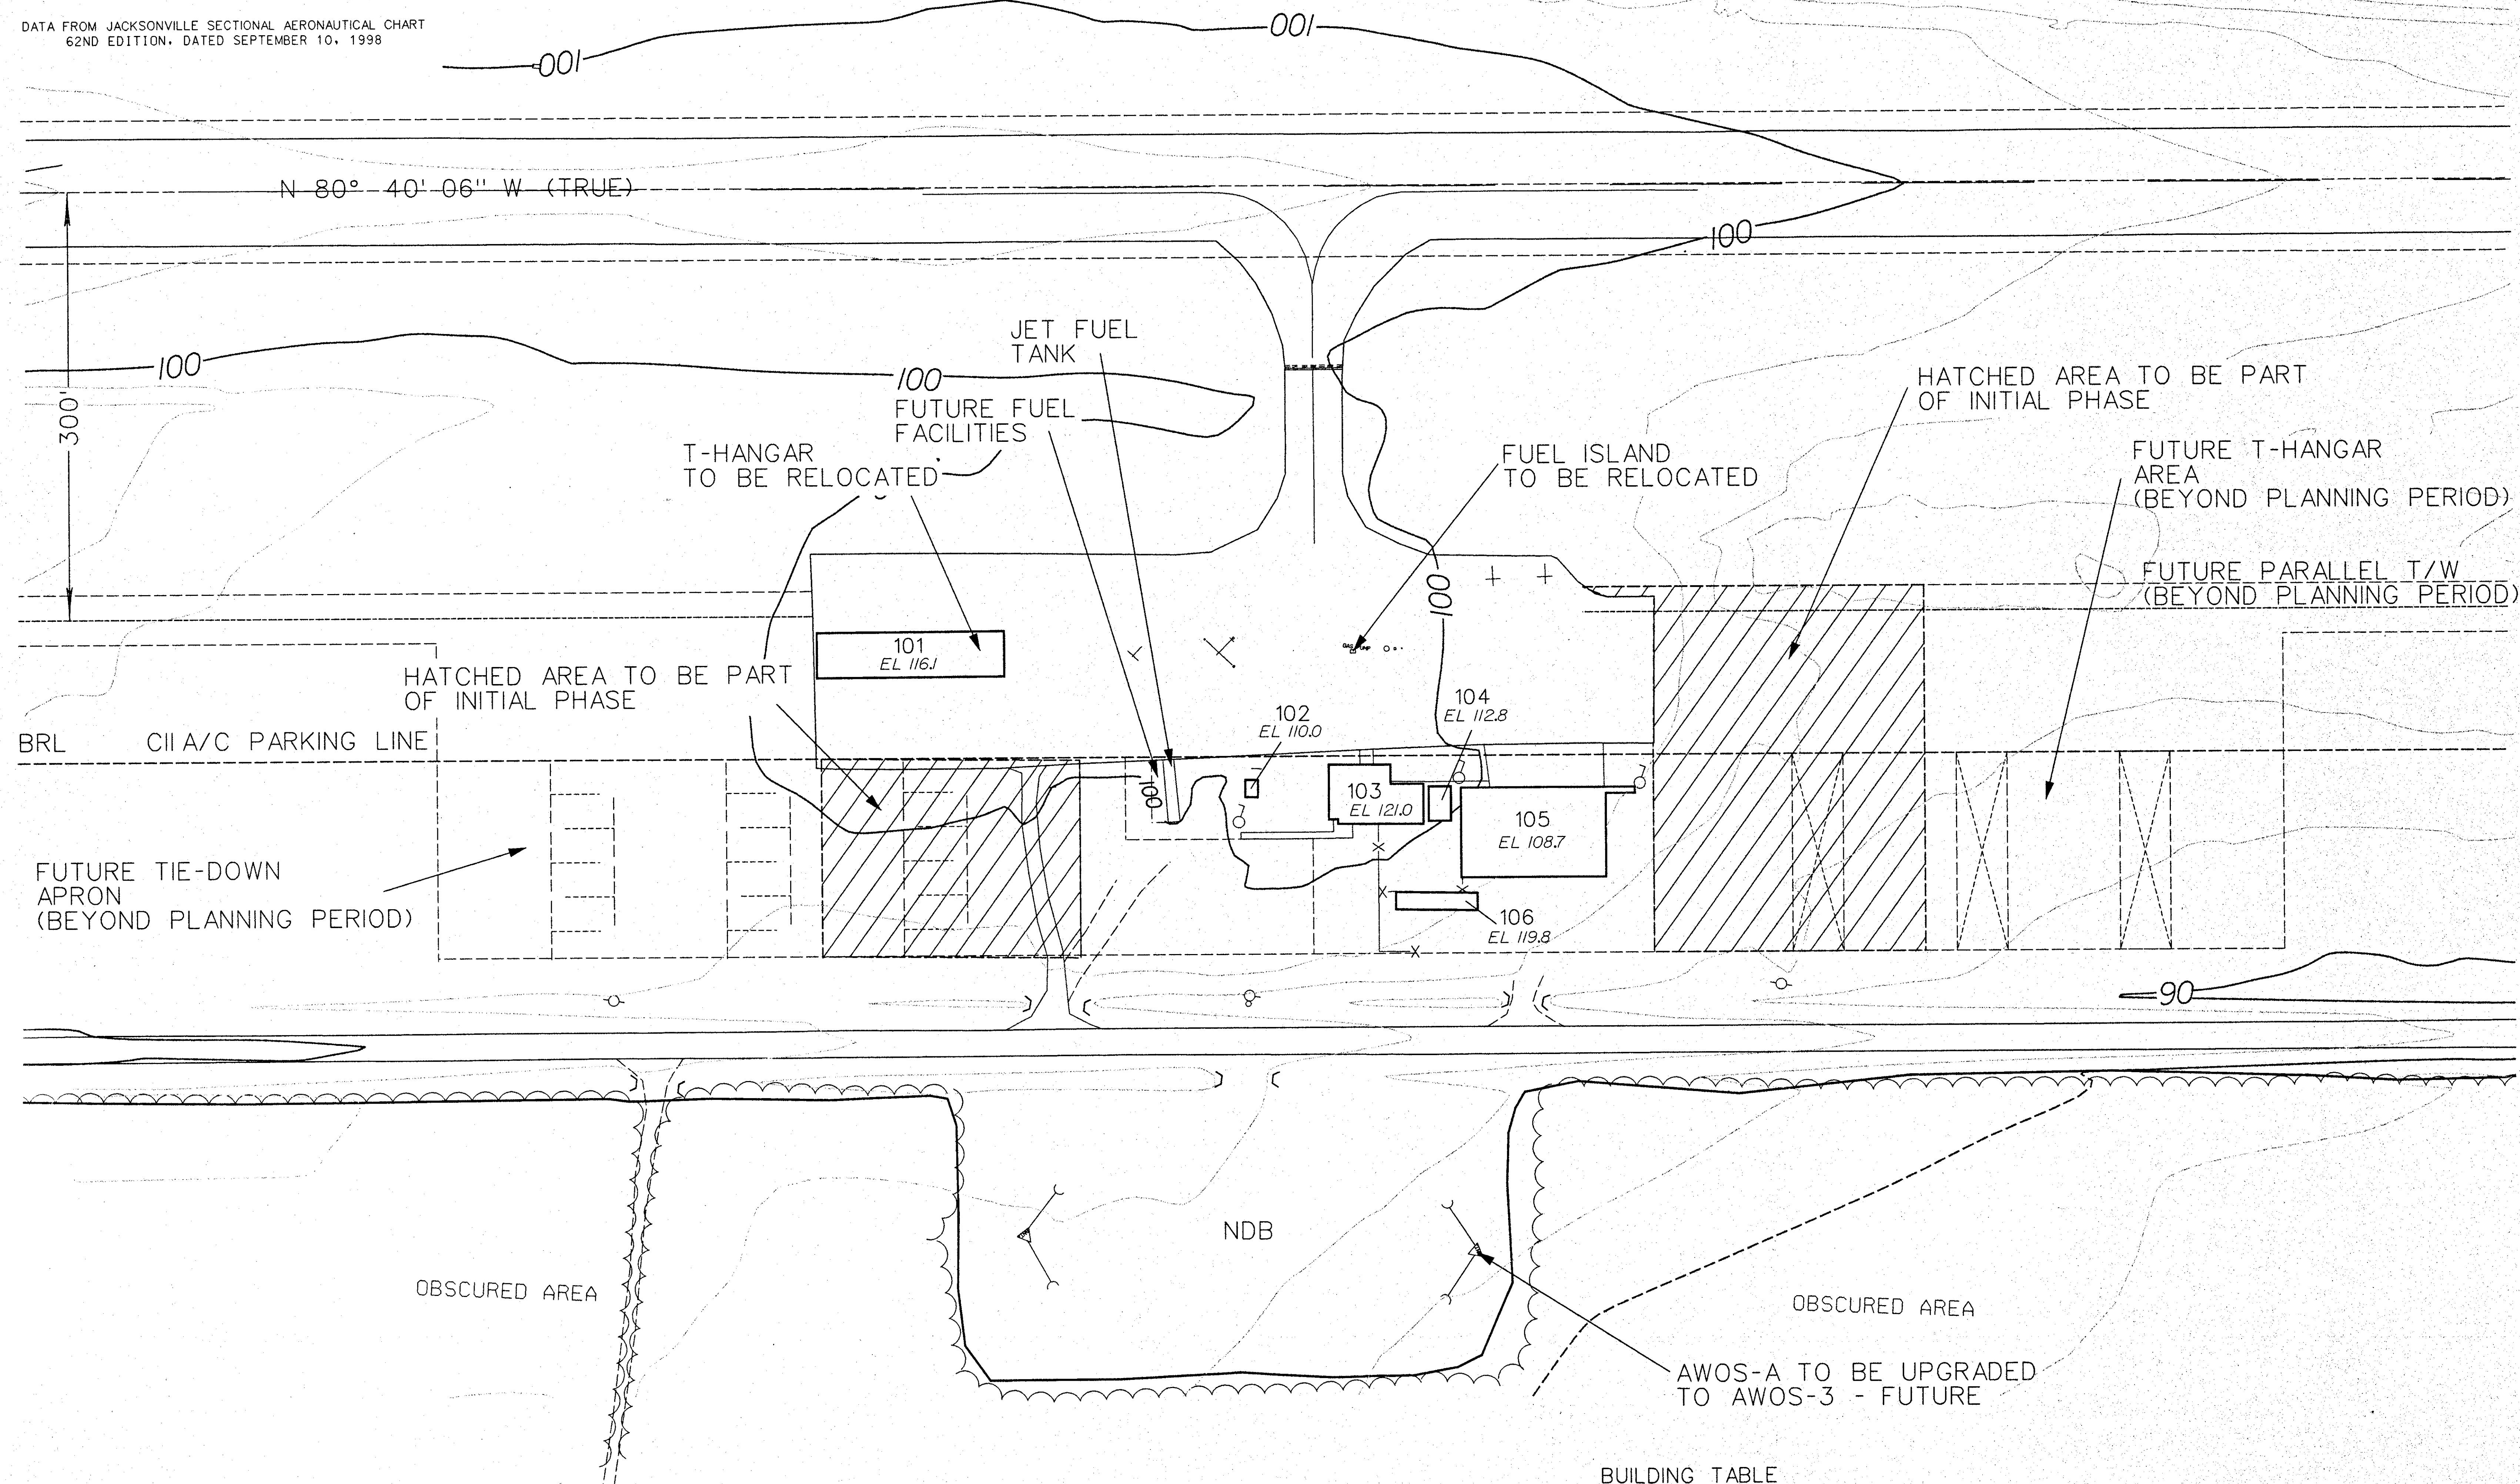


BUILDING TABLE	
101	4-UNIT T-HANGAR
102	ELECTRICAL VAULT
103	TERMINAL BUILDING
104	EQUIPMENT SHED
105	HANGAR
106	TRAILER

Revisions		
No.	Date	Description

AIRPORT TERMINAL PLAN

JESUP-WAYNE COUNTY AIRPORT JESUP, GEORGIA

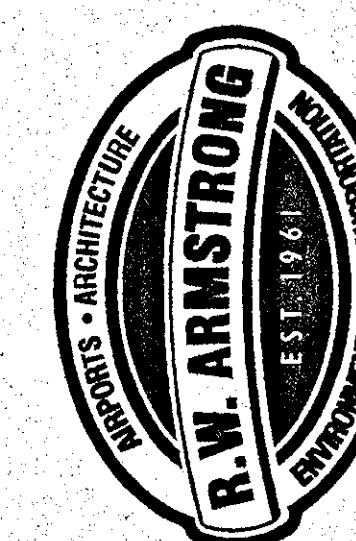



1770 INDIAN TRAIL ROAD, SUITE 430
NORCROSS, GEORGIA 30093 (770) 637-3322

Job No. 985650.38
Drawn: REA
Checked: VEJ
Date: 4/99 Sheet No. 3 of 7



Revisions	No.	Date	Description

RUNWAY 10 APPROACH PROFILE


JESUP-WAYNE COUNTY AIRPORT JESUP, GEORGIA

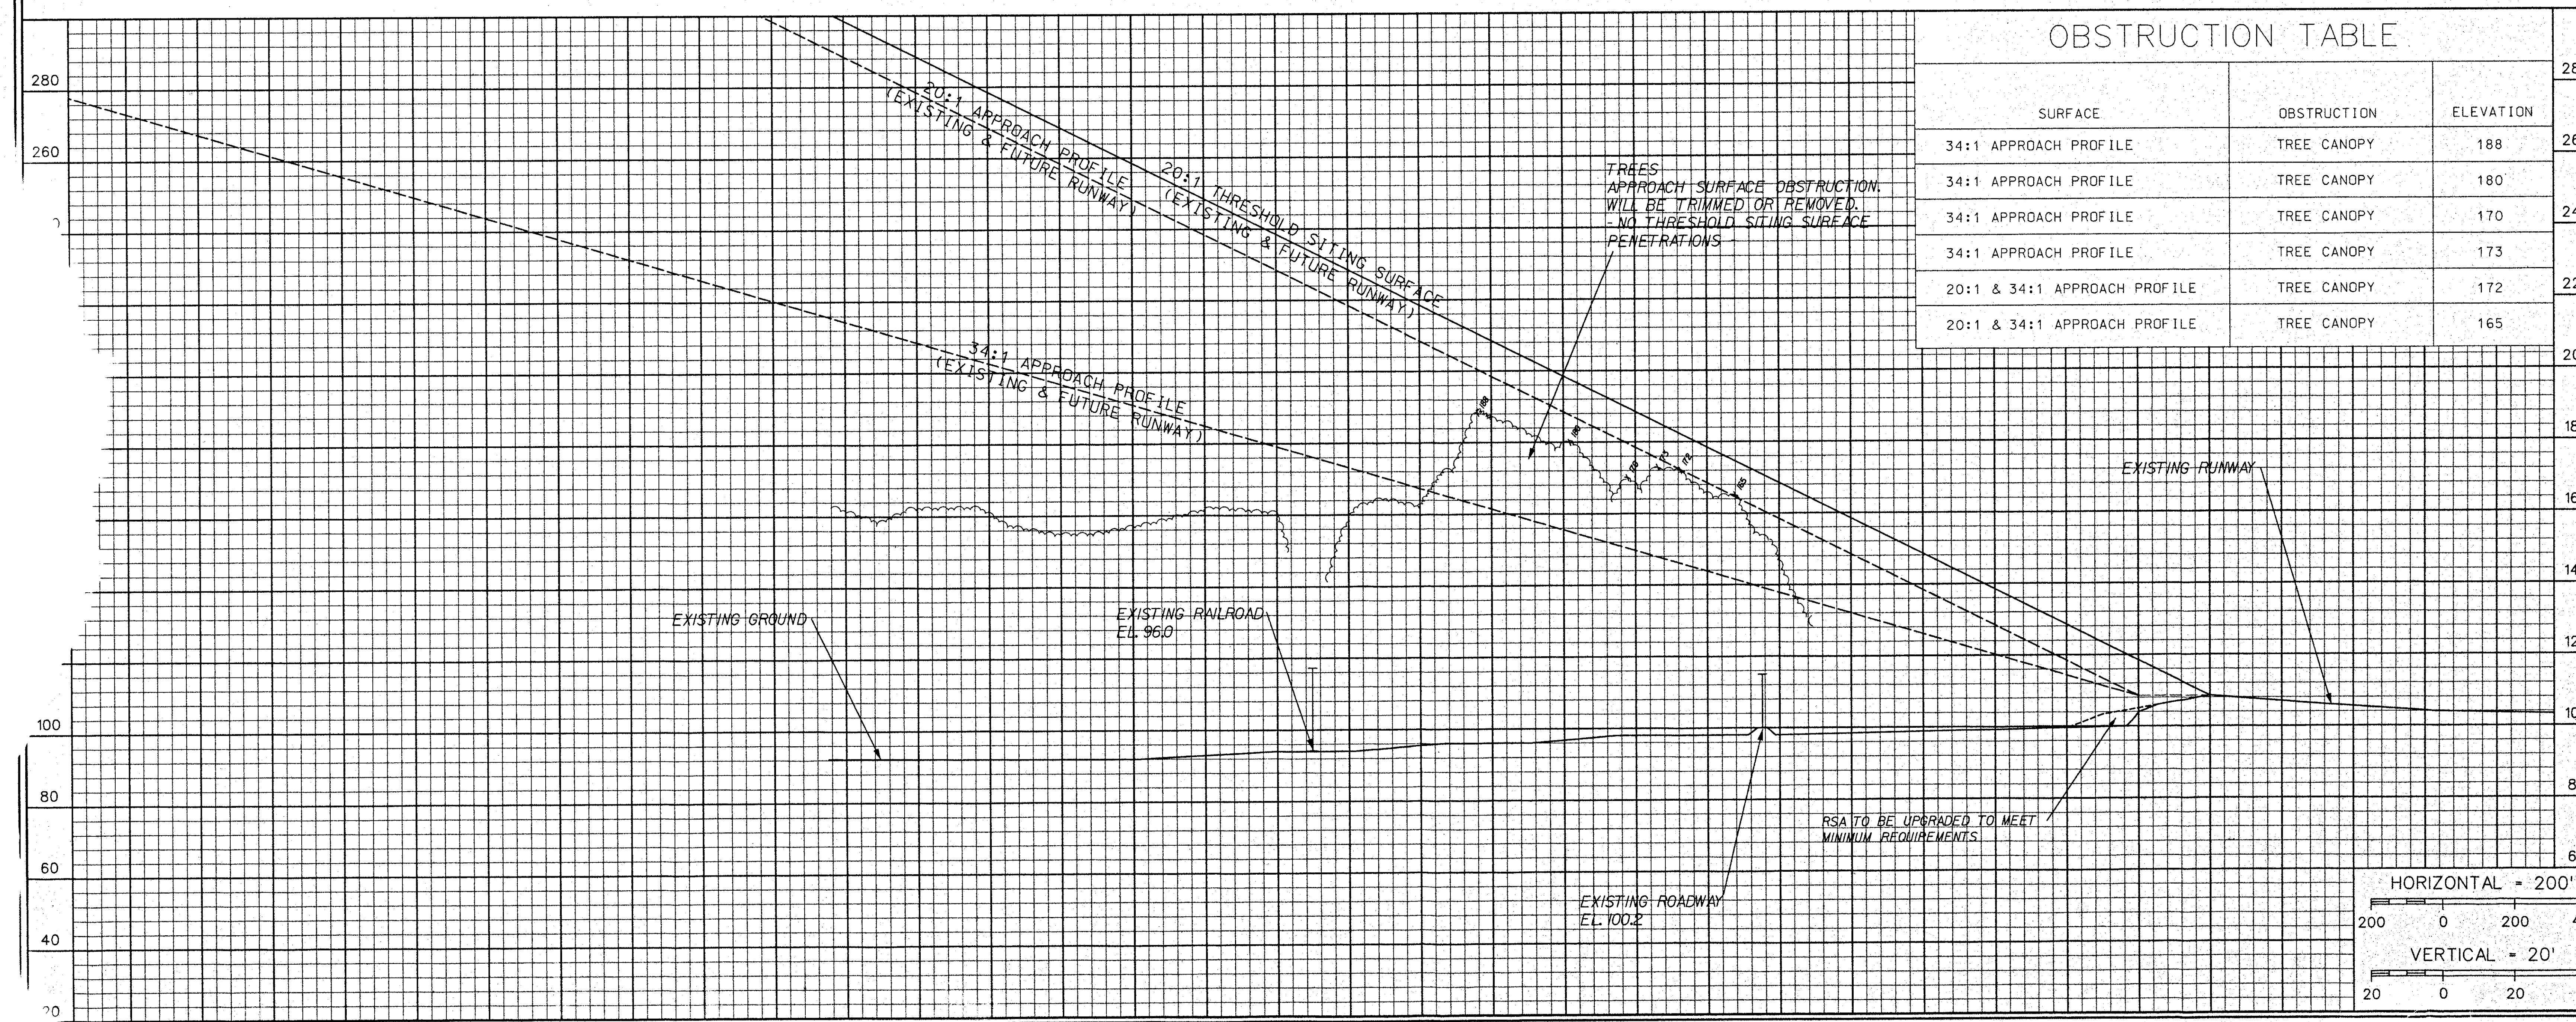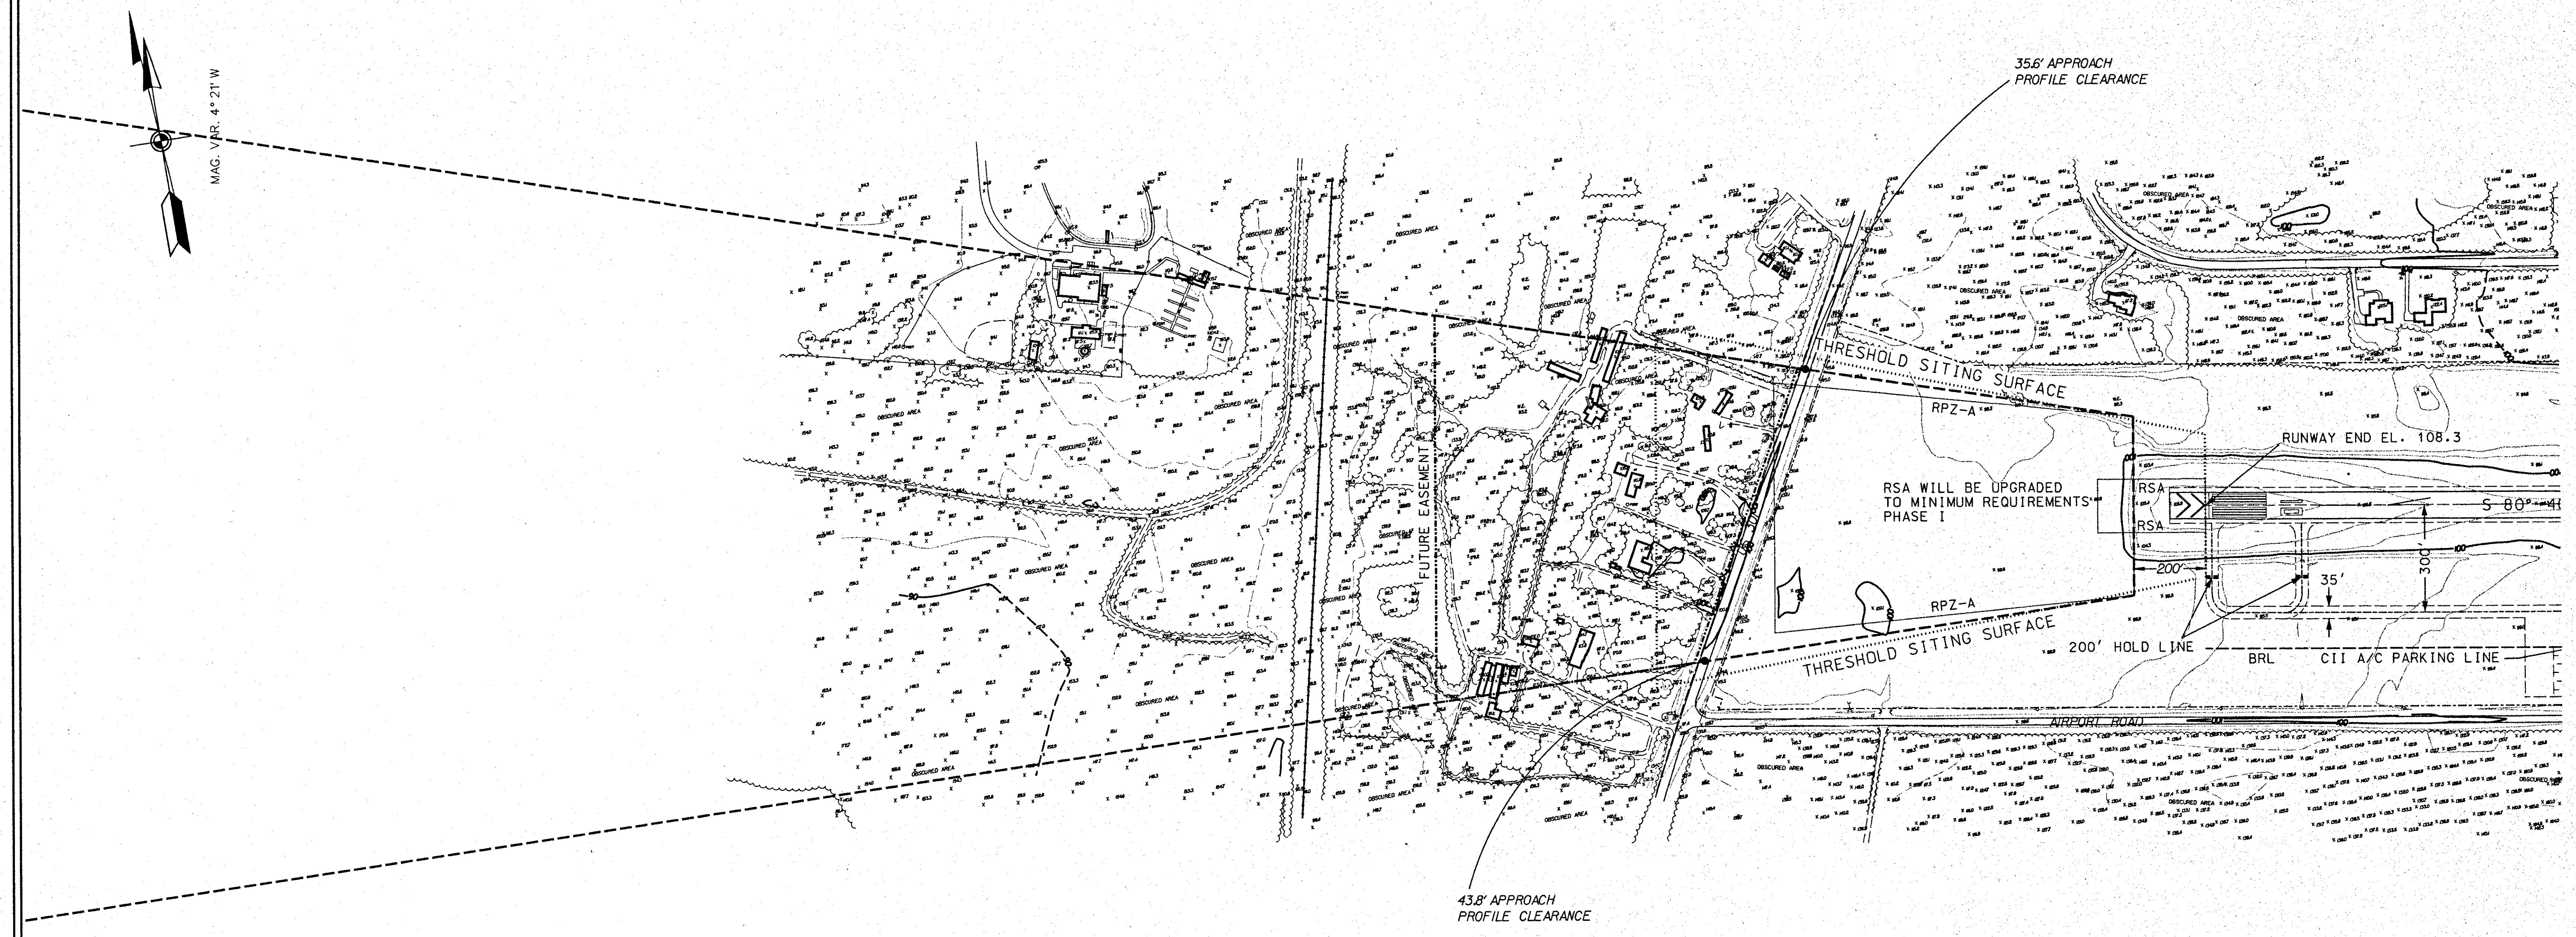

OBSTRUCTION TABLE		
SURFACE	OBSTRUCTION	ELEVATION
34:1 APPROACH PROFILE	TREE CANOPY	188
34:1 APPROACH PROFILE	TREE CANOPY	180
34:1 APPROACH PROFILE	TREE CANOPY	170
34:1 APPROACH PROFILE	TREE CANOPY	173
20:1 & 34:1 APPROACH PROFILE	TREE CANOPY	172
20:1 & 34:1 APPROACH PROFILE	TREE CANOPY	165

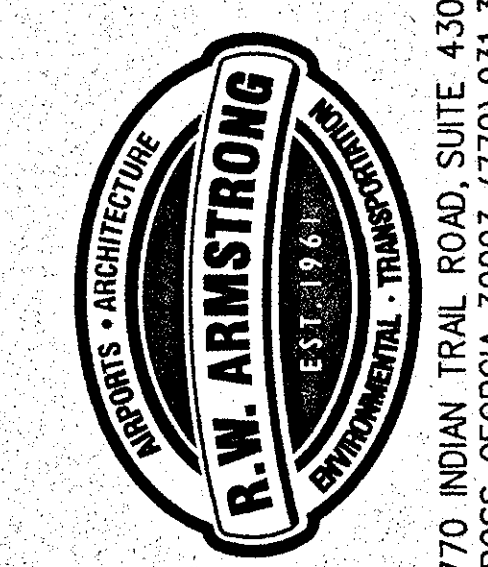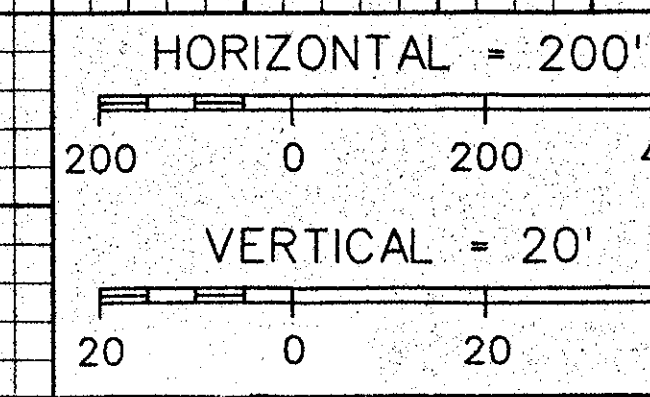

1770 INDIAN TRAIL ROAD, SUITE 430
NORCROSS, GEORGIA 30093 (770) 931-3322

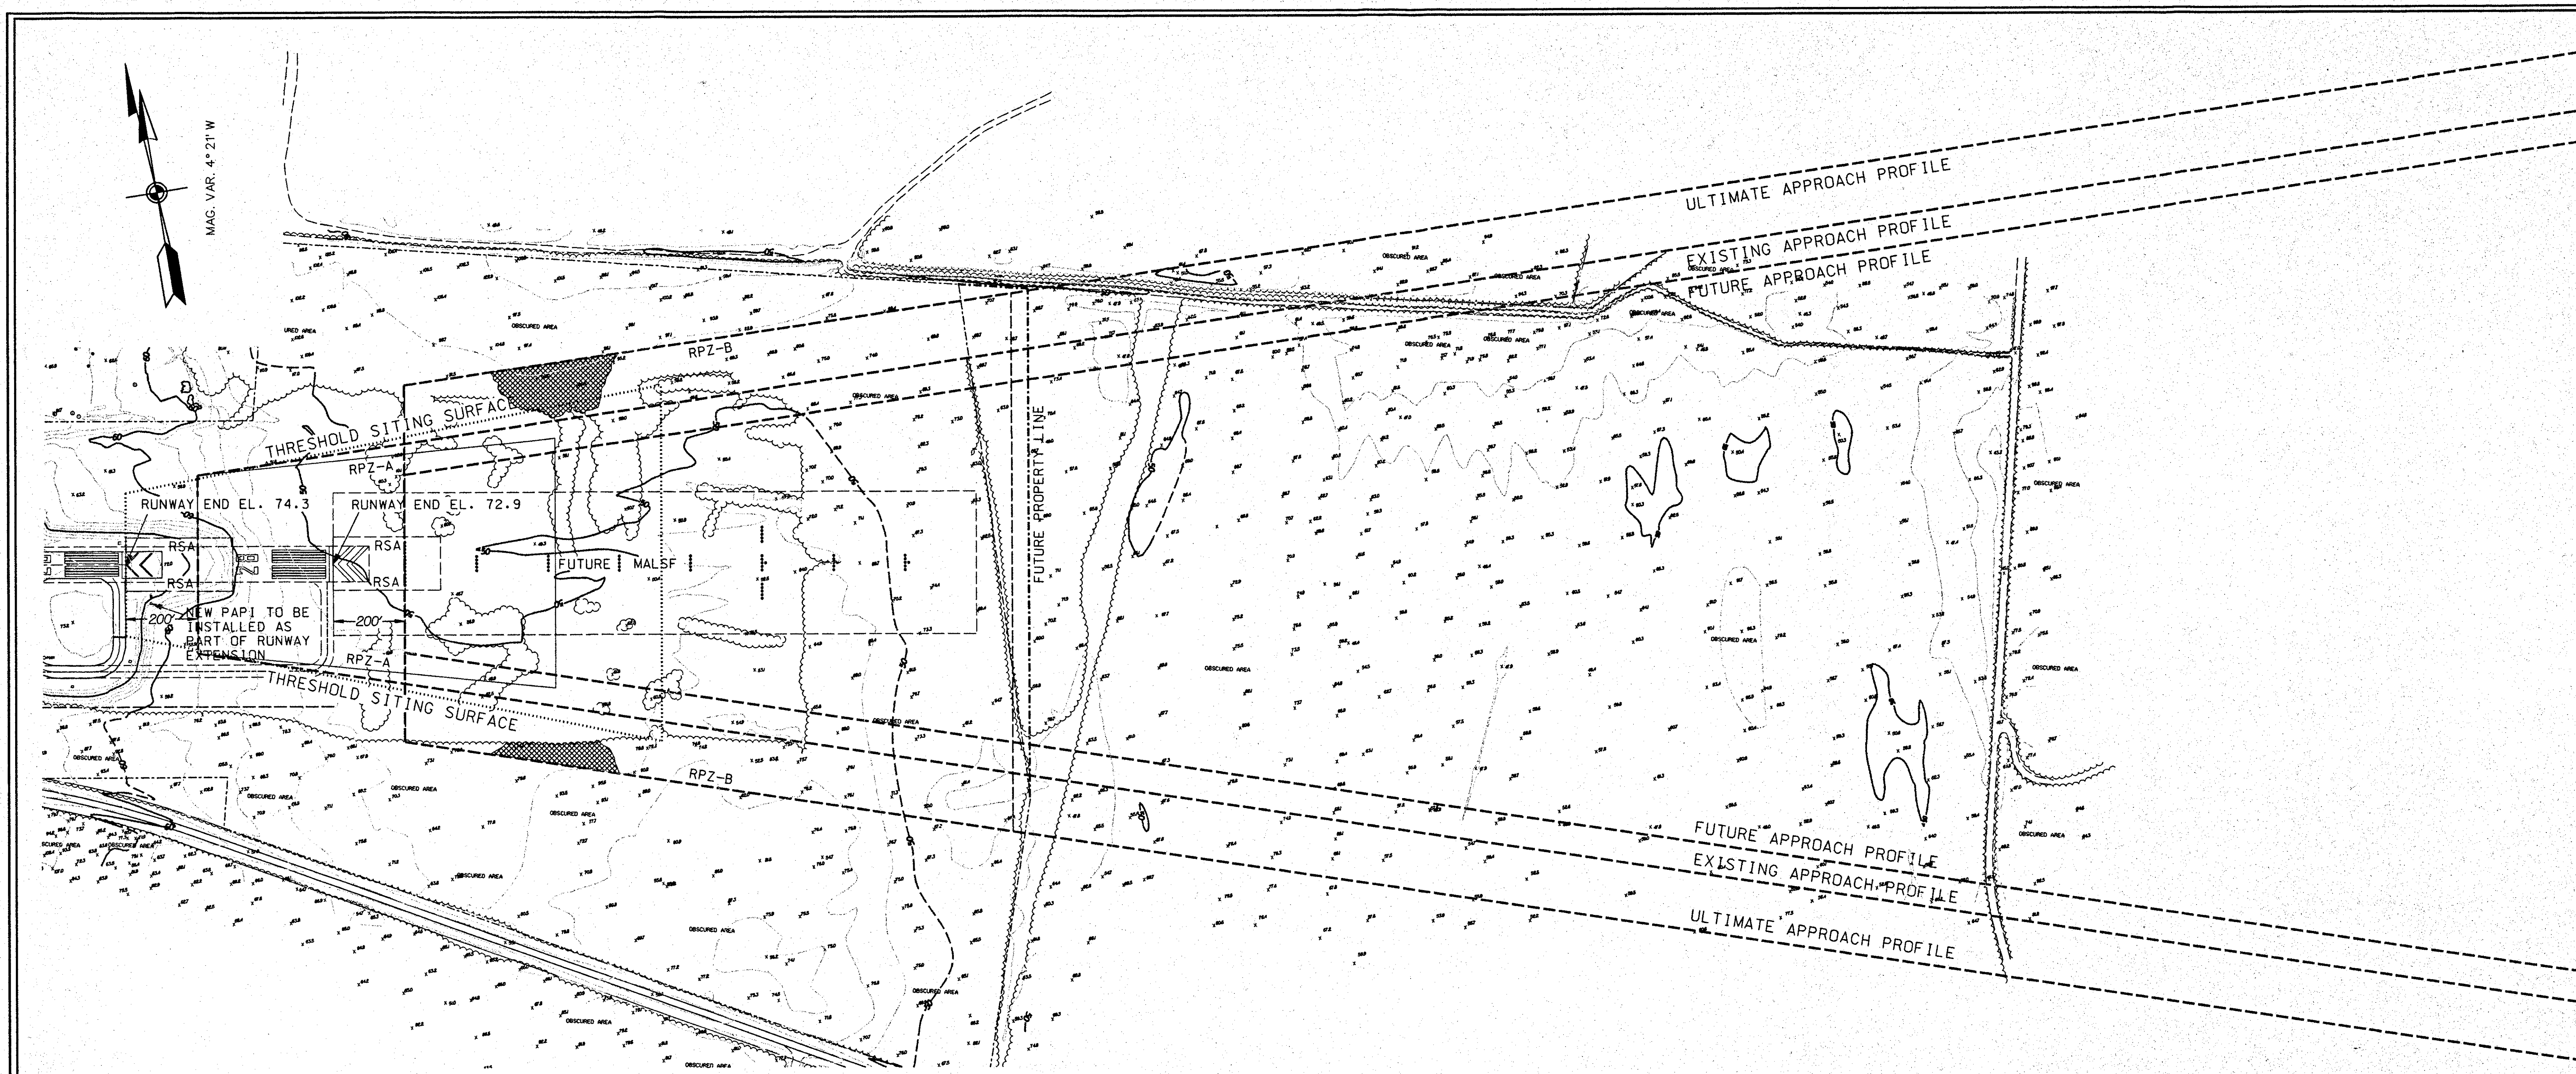


Revisions

No.	Date	Description

RUNWAY 28 APPROACH PROFILE

JESUP-WAYNE COUNTY AIRPORT JESUP, GEORGIA

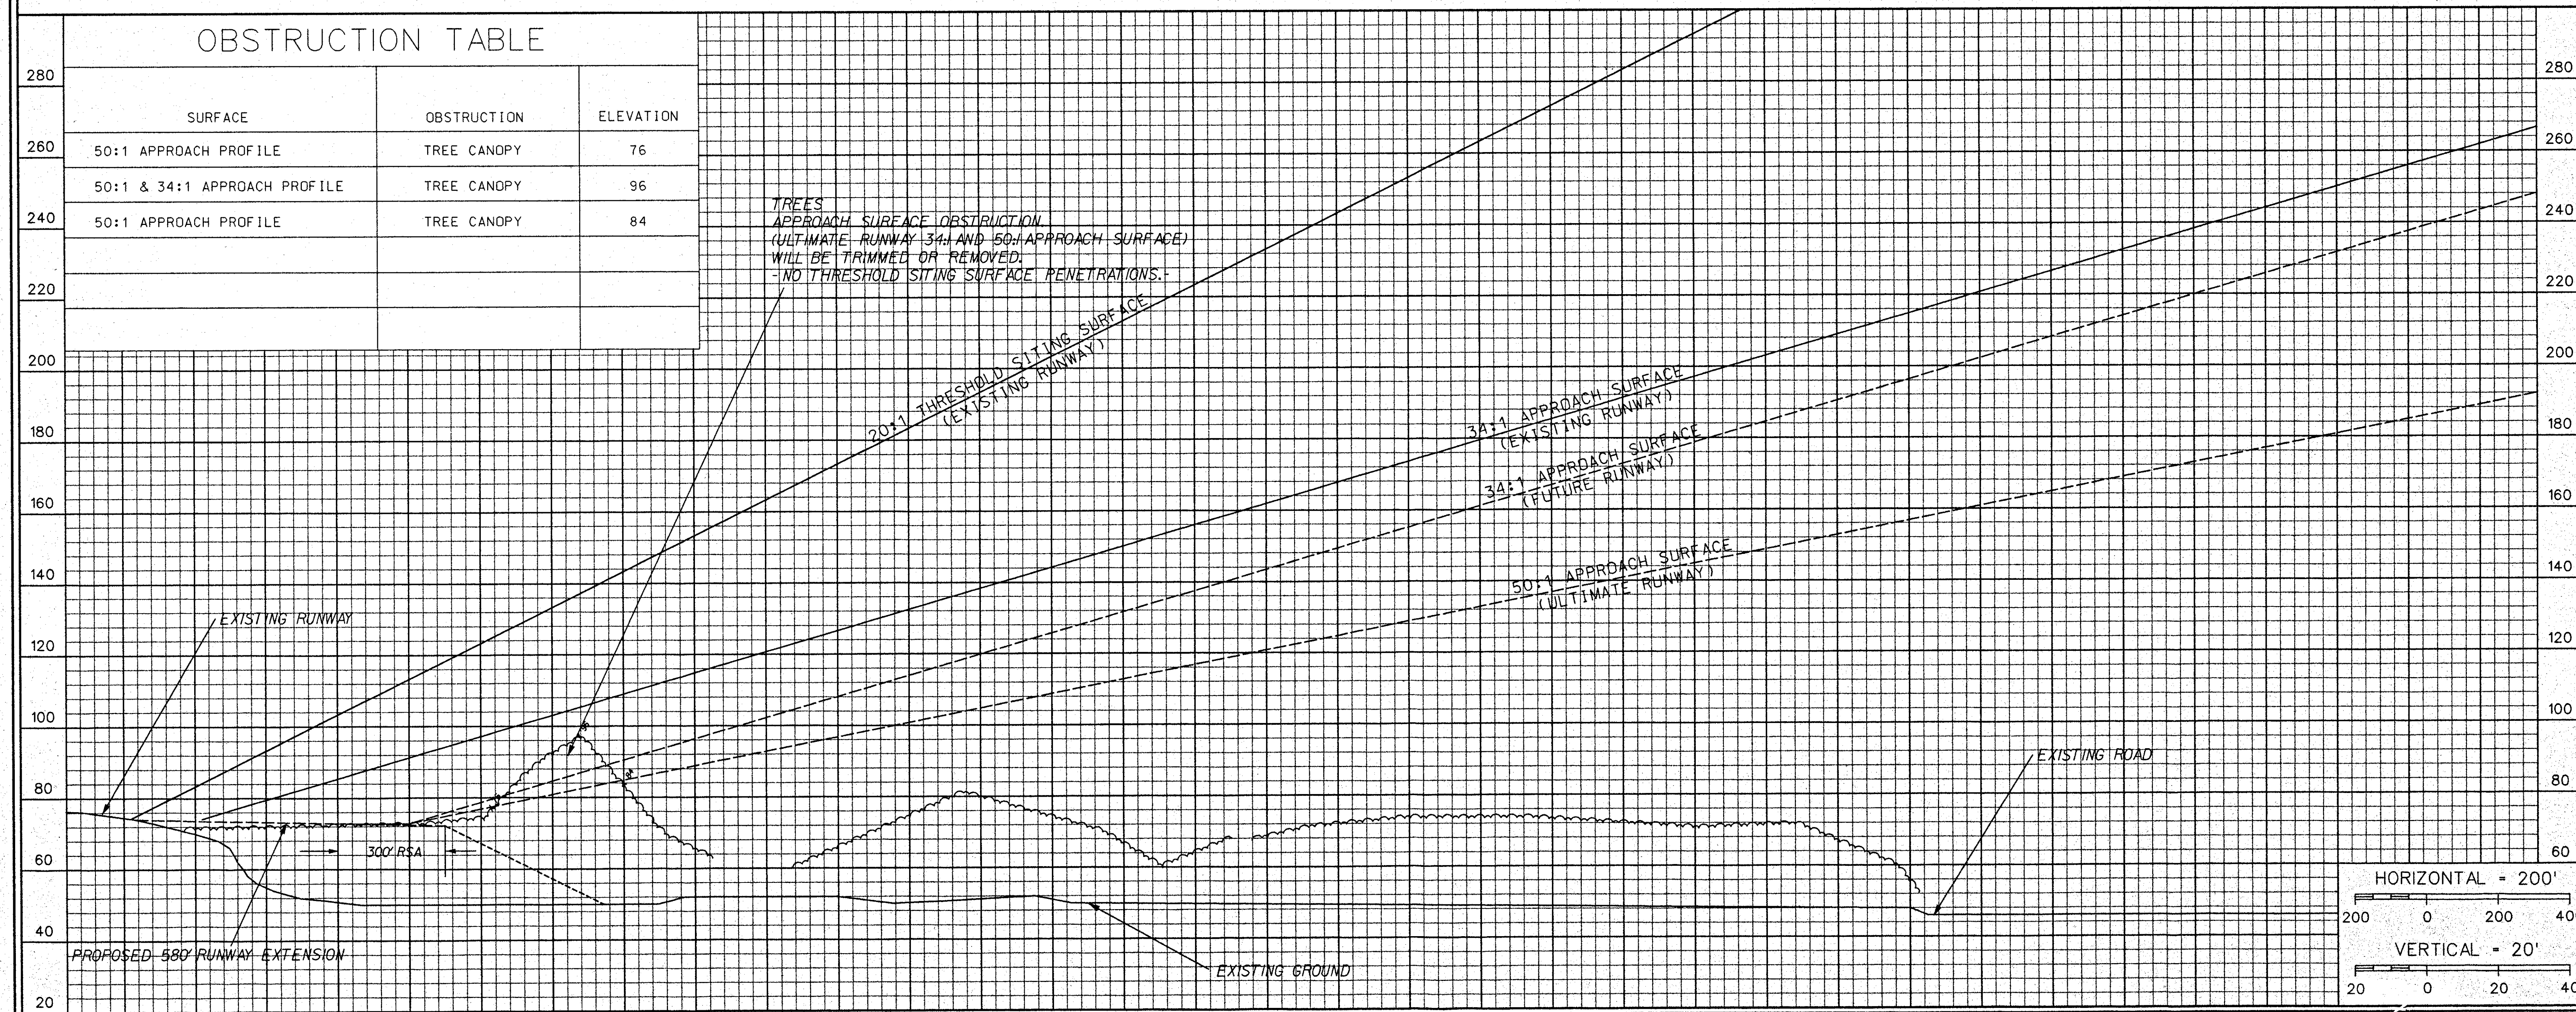




1770 INDIAN TRAIL ROAD, SUITE 430
NORCROSS, GEORGIA 30093 (770) 931-3322

Job No. 985650.38


Drawn: REA

Checked: VFJ


Date: 4/99 Sheet No. 5 of 7

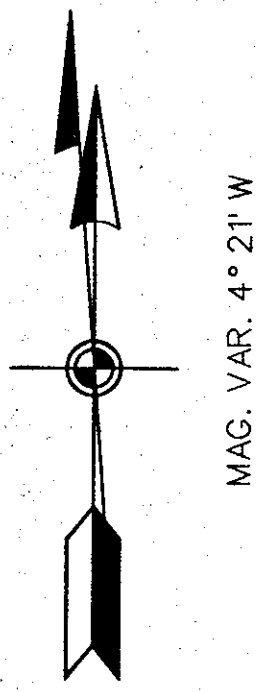

DATA FROM JACKSONVILLE SECTIONAL AERONAUTICAL CHART
62ND EDITION, DATED SEPTEMBER 10, 1998

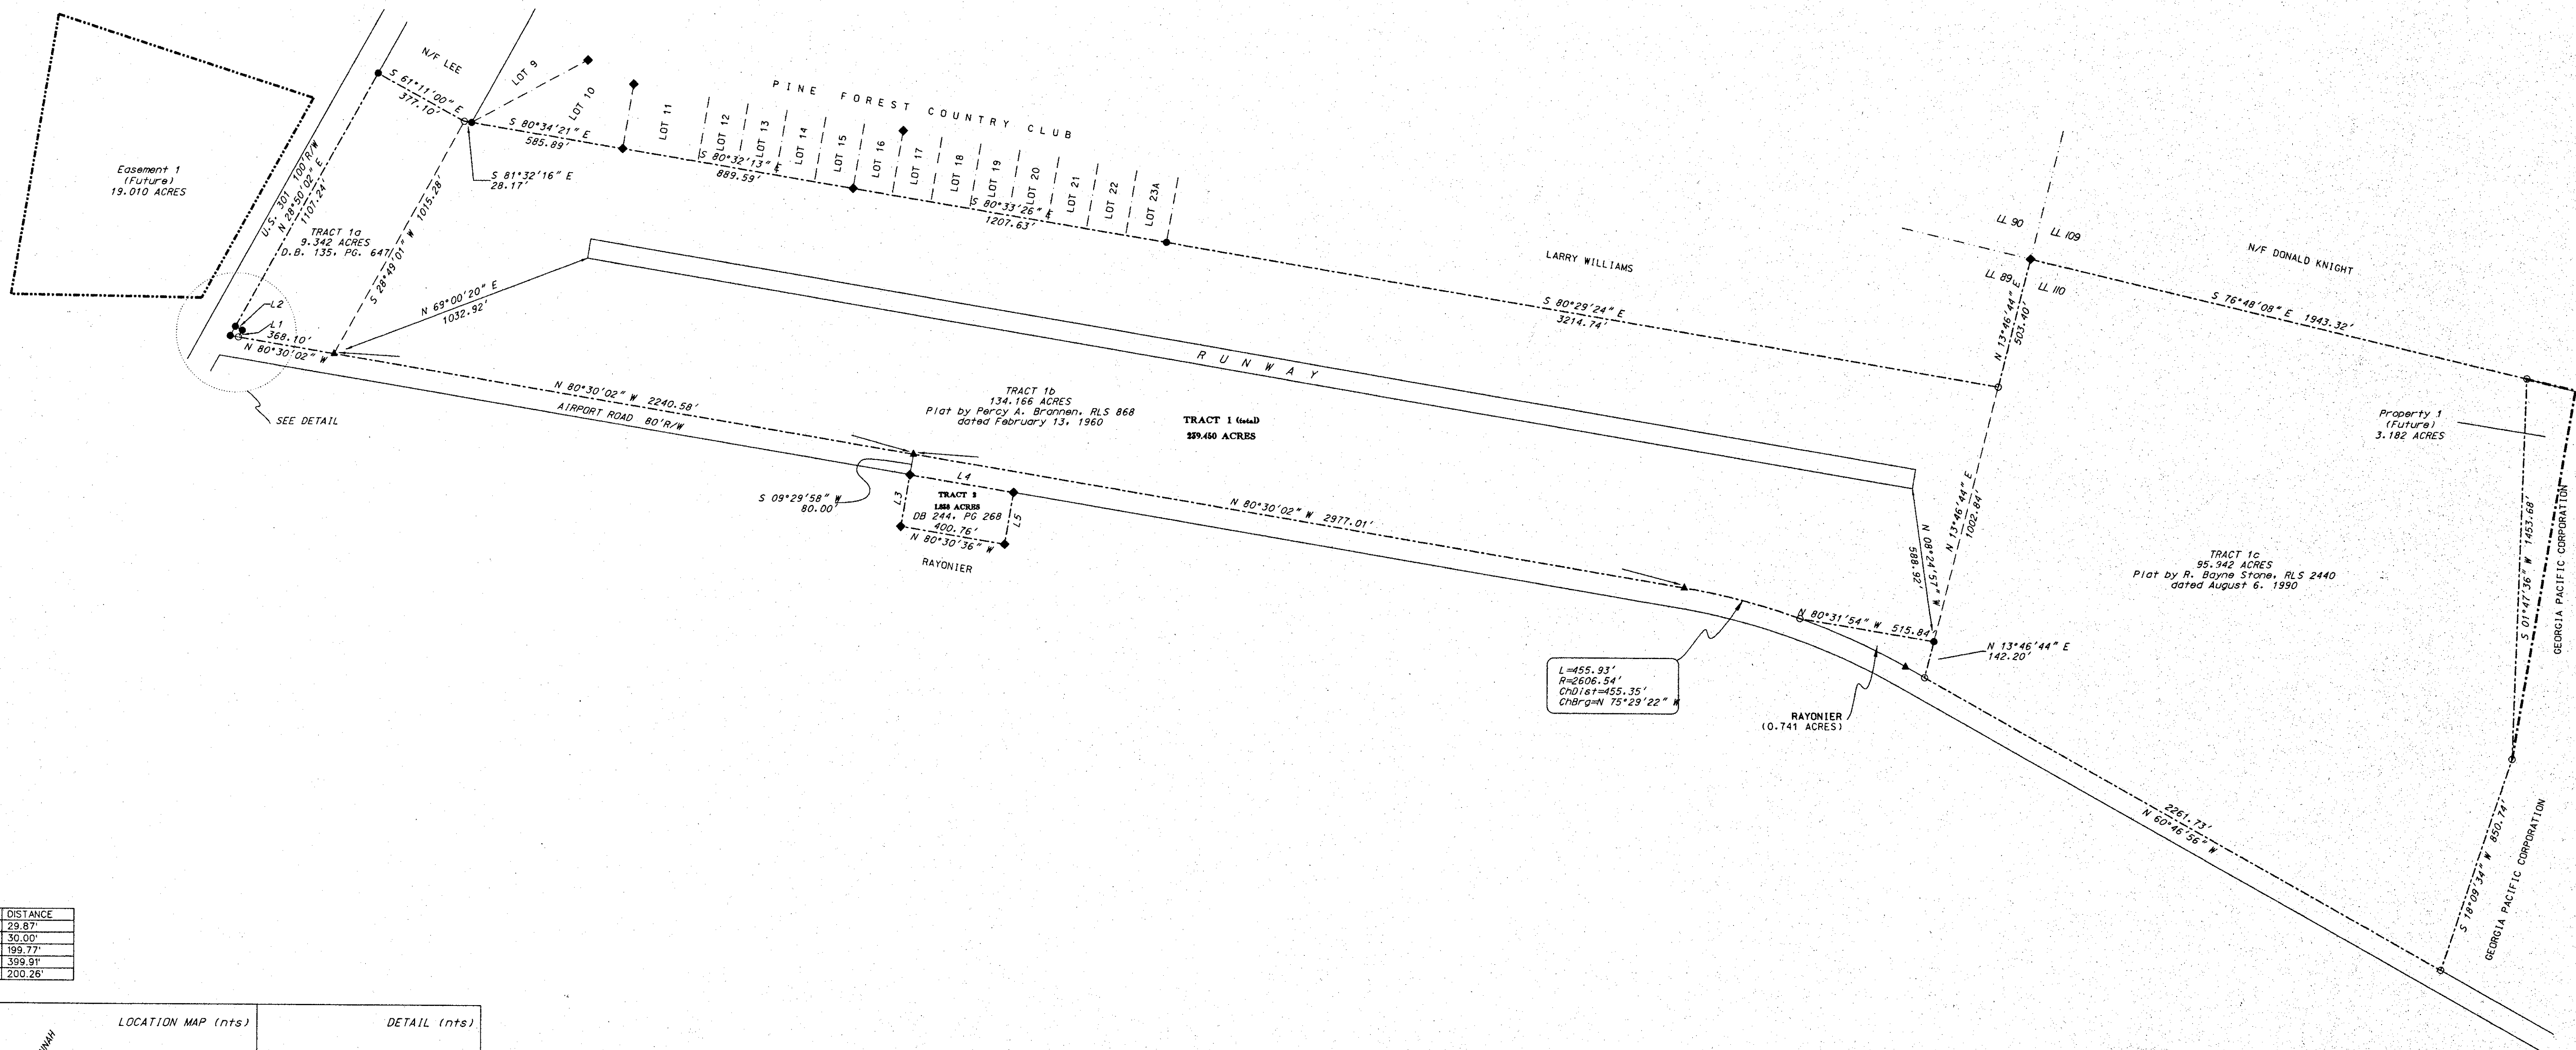


LINE	BEARING	DISTANCE
L1	N 28° 42' 49" E	29.87'
L2	N 61° 17' 11" W	30.00'
L3	N 09° 45' 56" E	199.77'
L4	S 80° 34' 51" E	399.91'
L5	S 09° 31' 14" W	200.26'

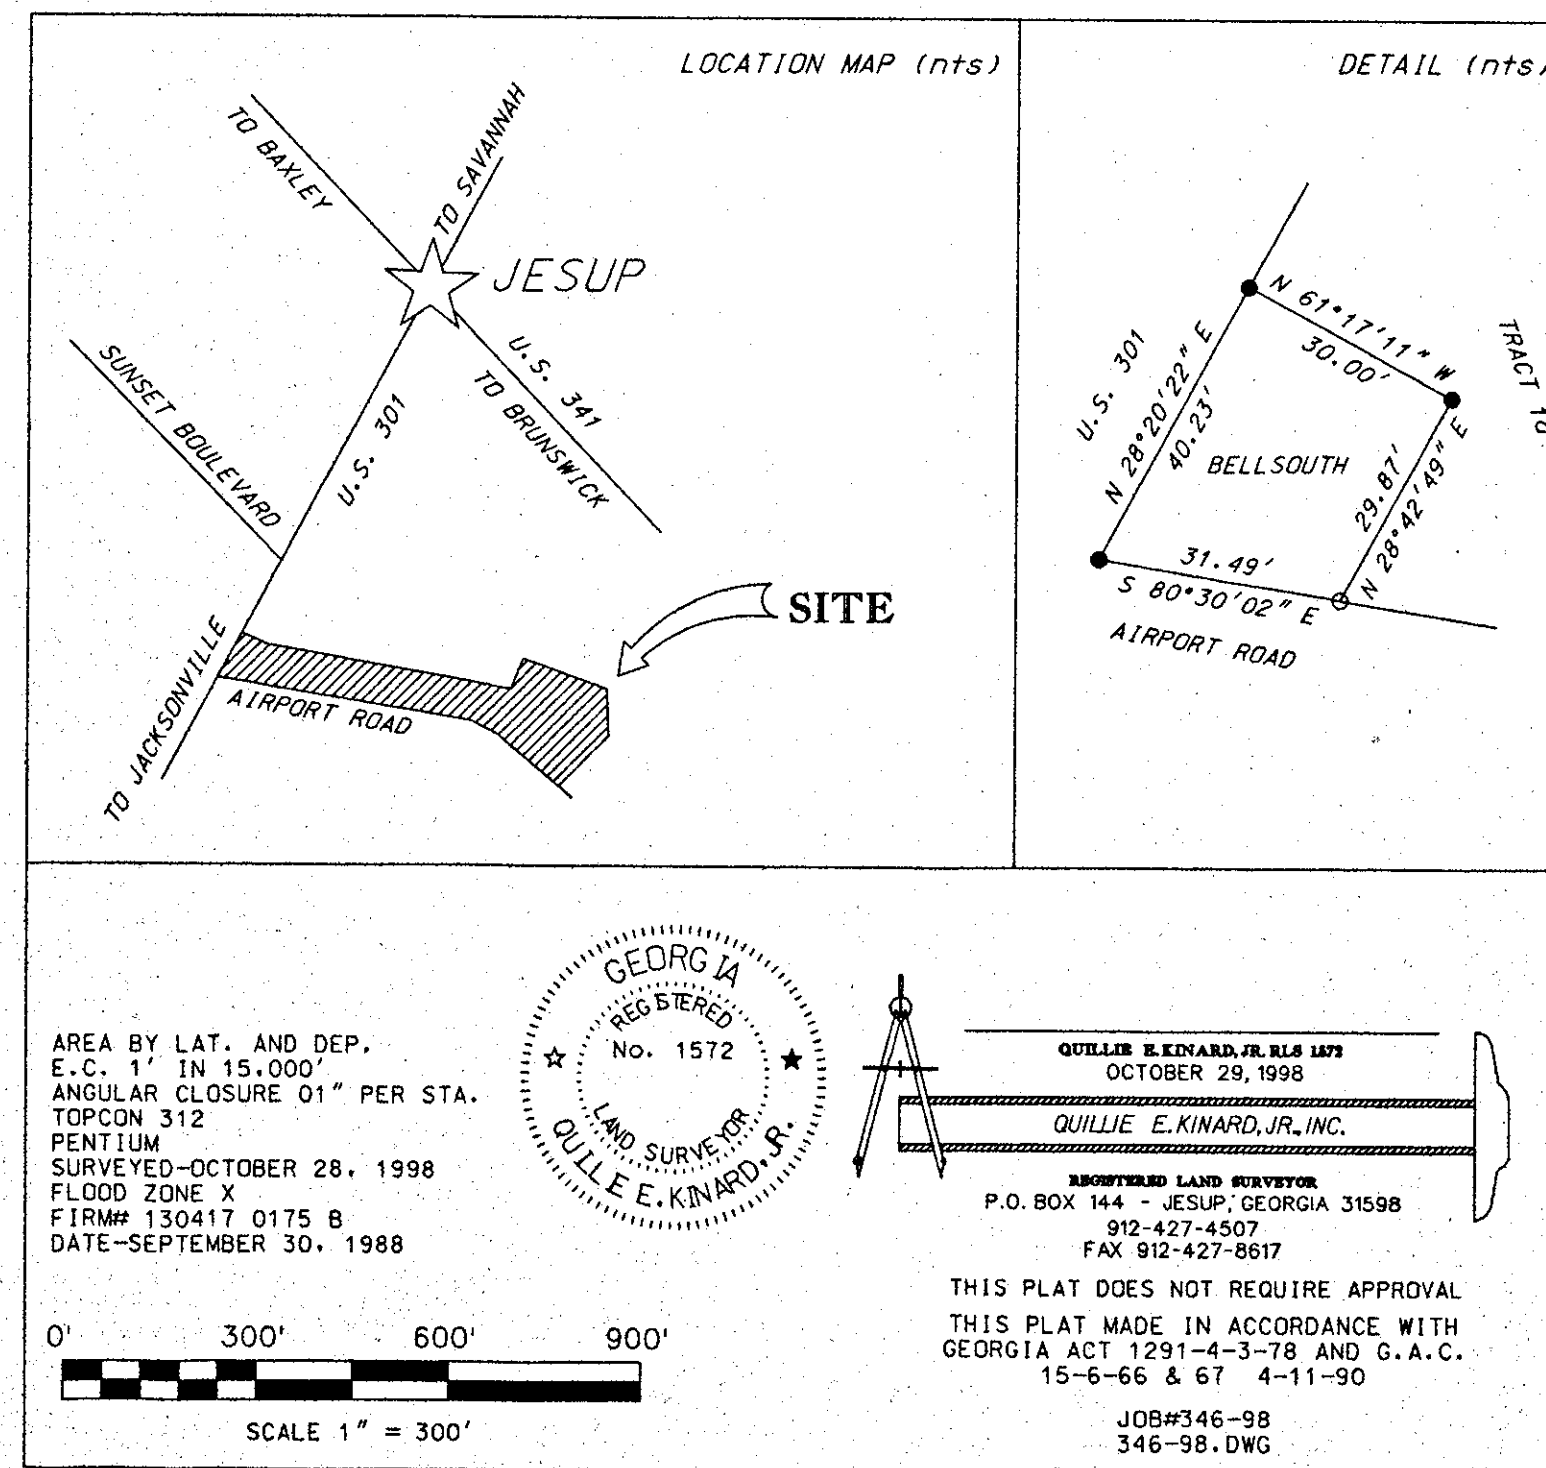

SURVEY PLAT
OF
TRACTS 1 AND 2, CONTAINING 241.288 ACRES,
LAND LOTS 89 AND 110, 3RD LAND DISTRICT,
WAYNE COUNTY, GEORGIA
FOR
WAYNE COUNTY BOARD OF COMMISSIONERS

AIRPORT PROPERTY			
TRACT	ACRES	INTEREST	DATE ACQUIRED
1a	9.342	FEE	1972
1b	134.166	FEE	1964
1c	95.942	FEE	1990
2	1.838	FEE	1986
LAND ACQUISITION			
Easement 1	19.010	EASEMENT	FUTURE
Property 1	3.182	FEE	FUTURE

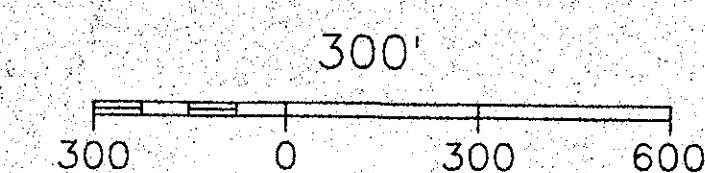

Revisions		
No.	Date	Description

AIRPORT
PROPERTY
MAP

JESUP-WAYNE COUNTY
AIRPORT
JESUP, GEORGIA



1770 INDIAN TRAIL ROAD, SUITE 430
NORCROSS, GEORGIA 30093 (770) 931-3322


Job No. 985650.38
Drawn REA
Checked VFJ
Date 4/99 Sheet No. 6 of 7



Revisions		
No.	Date	Description

PART 77
AIRSPACE
PLAN

JESUP-WAYNE COUNTY
AIRPORT
JESUP, GEORGIA

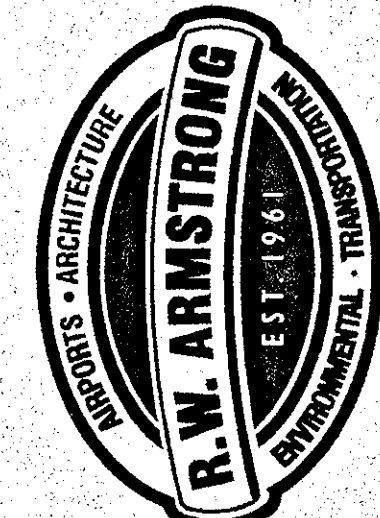

1770 INDIAN TRAIL ROAD, SUITE 430
NORCROSS, GEORGIA 30093 (770) 931-3322